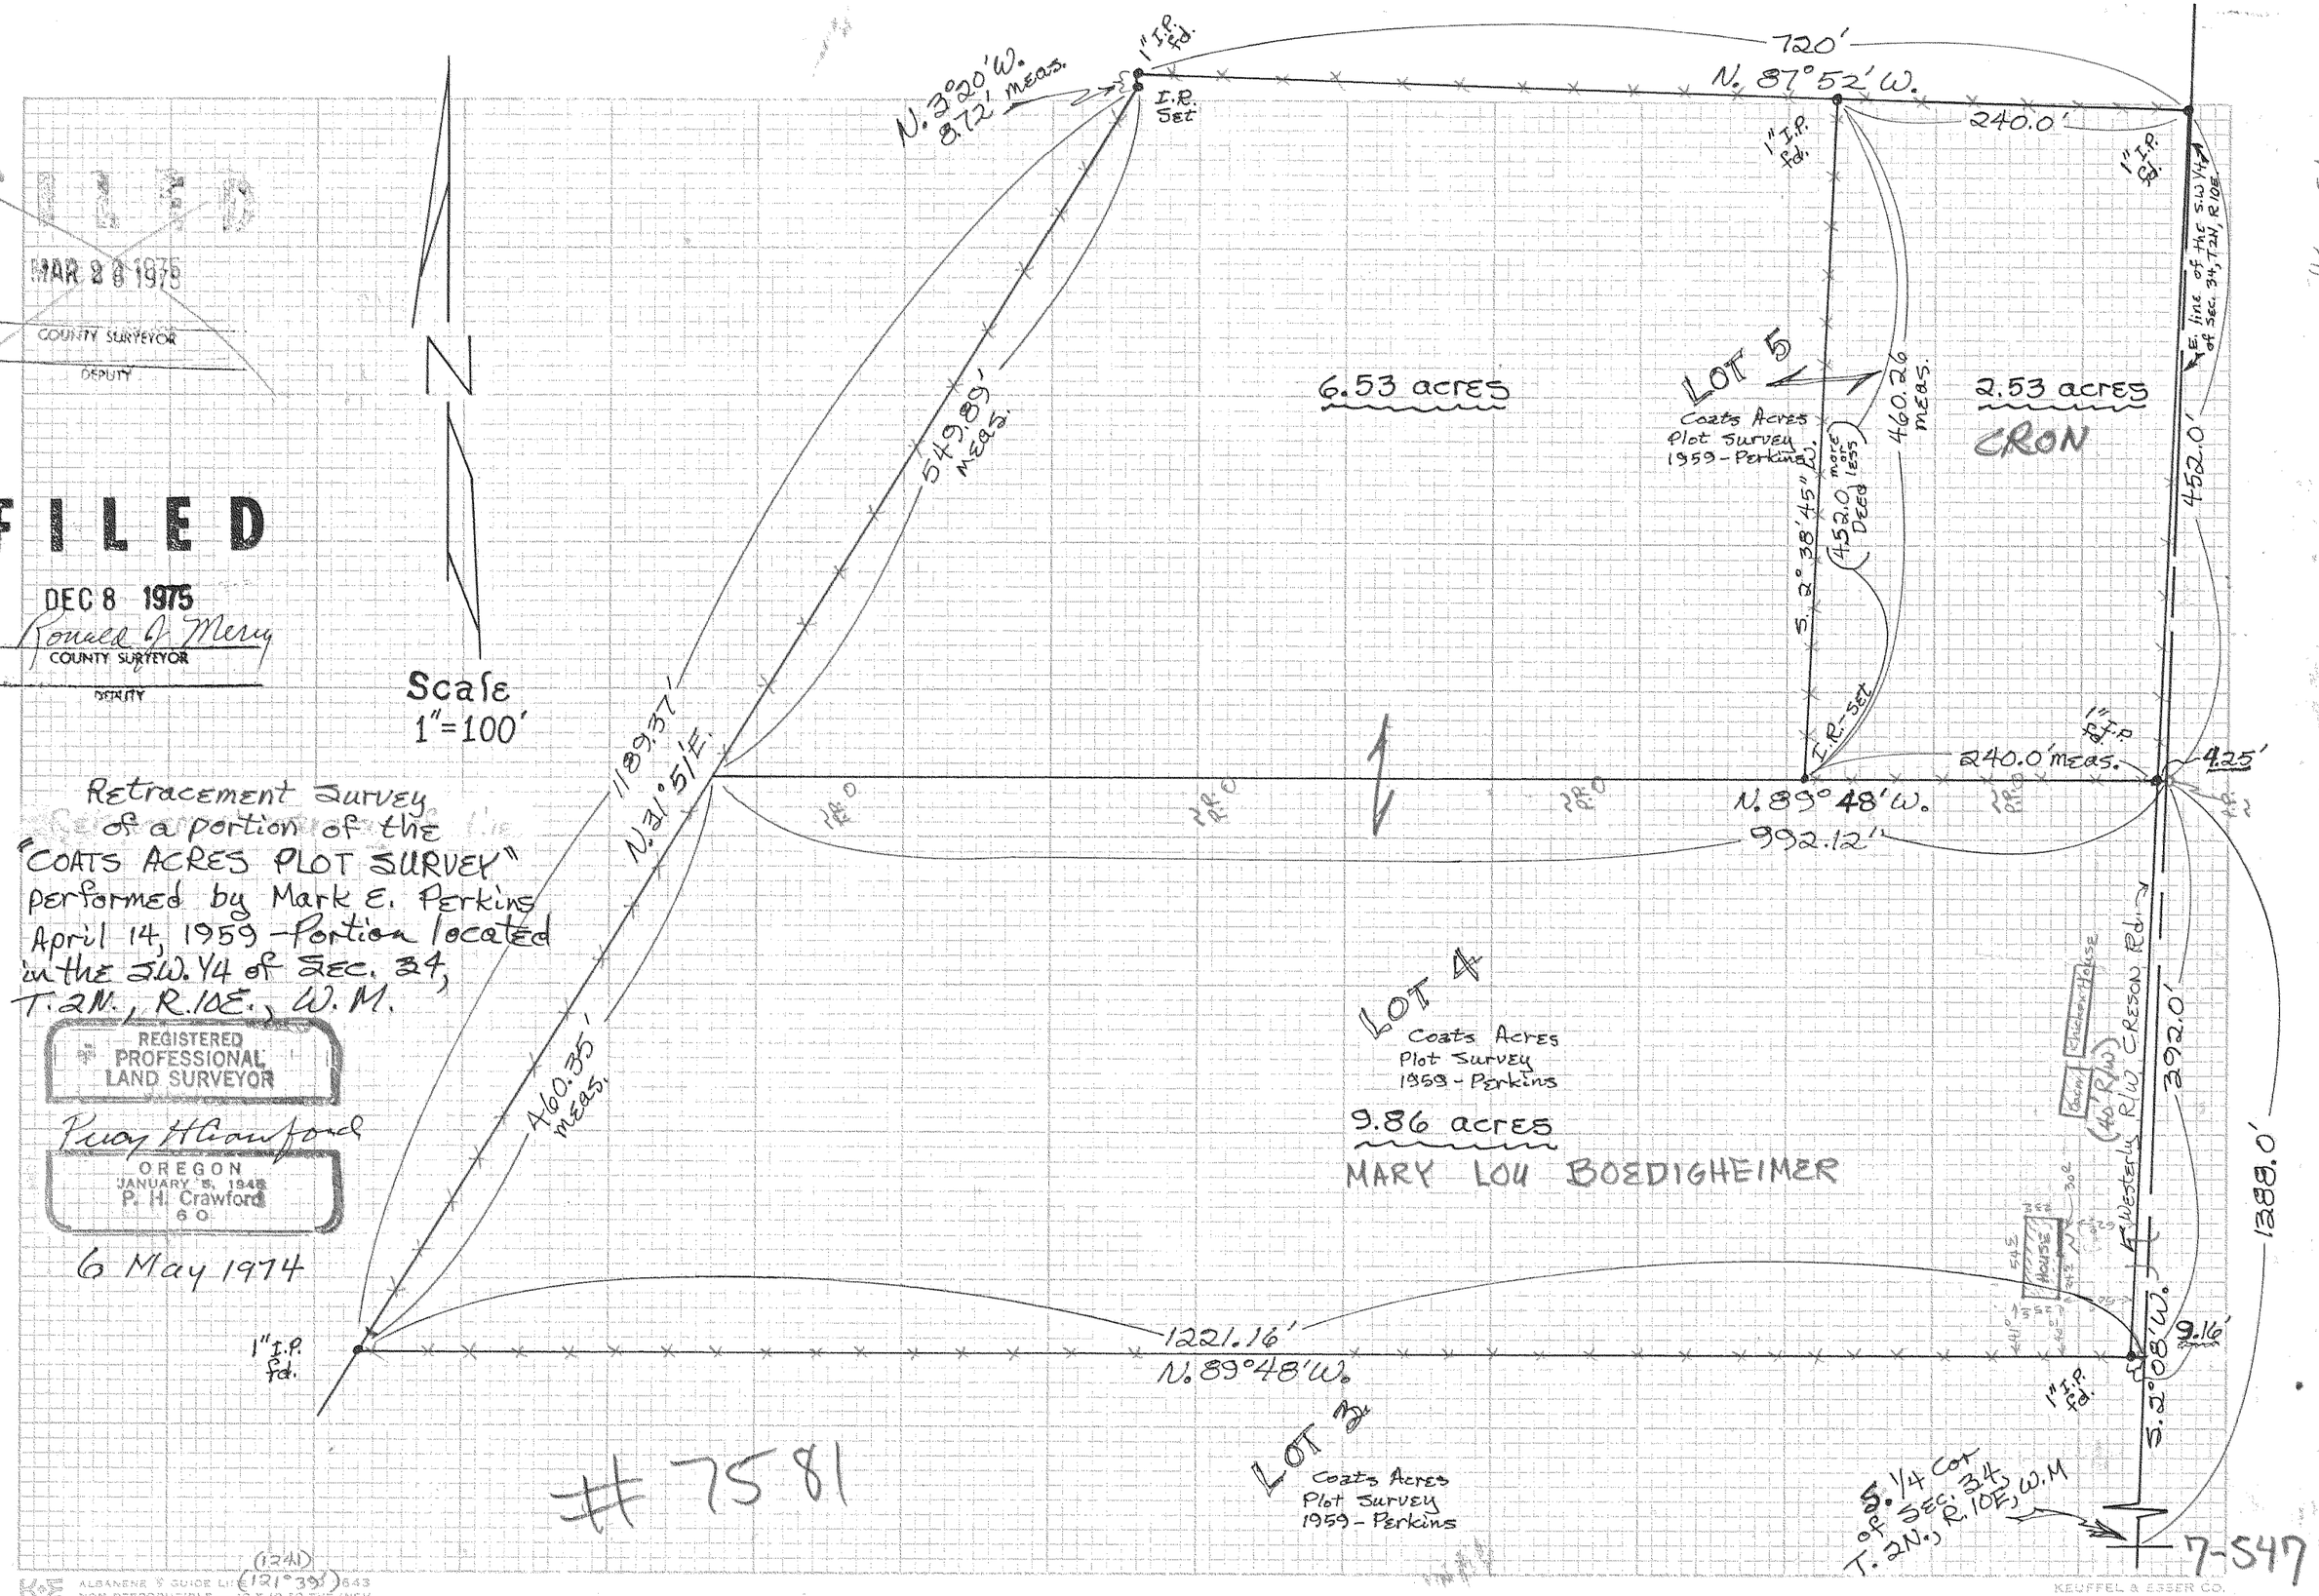

FILED
MAR 28 1975
COUNTY SURVEYOR
DEPUTY
FILED
DEC 8 1975
Ronald J. Merry
COUNTY SURVEYOR
DEPUTY
N
Scale
1"=100'
Retracement Survey
of a portion of the
"COATS ACRES PLOT SURVEY"
performed by Mark E. Perkins
April 14, 1959 - Portion located
in the S.W. 1/4 of Sec. 34,
T.2N., R.10E., W.M.
REGISTERED
PROFESSIONAL
LAND SURVEYOR
Percy H Crawford
OREGON
JANUARY 5, 1948
P. H. Crawford
60
6 May 1974
720'
N. 87°52' W.
N. 3°20' W.
8.72' meas.
1" I.P. fd.
I.R. Set
240.0'
549.89' meas.
6.53 acres
LOT 5
Coats Acres
Plot Survey
1959 - Perkins
S. 2°38'45" W.
452.0 more or less Deed
460.26 meas.
2.53 acres
CRON
E. line of the S.W. 1/4 of Sec. 34, T.2N., R.10E.
452.0'
I.R.-Set
240.0' meas.
4.25'
N. 89°48' W.
992.12'
N. 31°51' E.
1189.37'
460.35' meas.
LOT 4
Coats Acres
Plot Survey
1959 - Perkins
9.86 acres
MARY LOU BOEDIGHEIMER
Chicken House
(40' R/W)
Westerly R/W CRESON Rd.
392.0'
1388.0'
1221.16'
N. 89°48' W.
1" I.P. fd.
S. 2°08' W.
9.16'
LOT 3
Coats Acres
Plot Survey
1959 - Perkins
S. 1/4 Cor of Sec. 34, T. 2N., R. 10E., W.M.
#7581
#7581
7-547