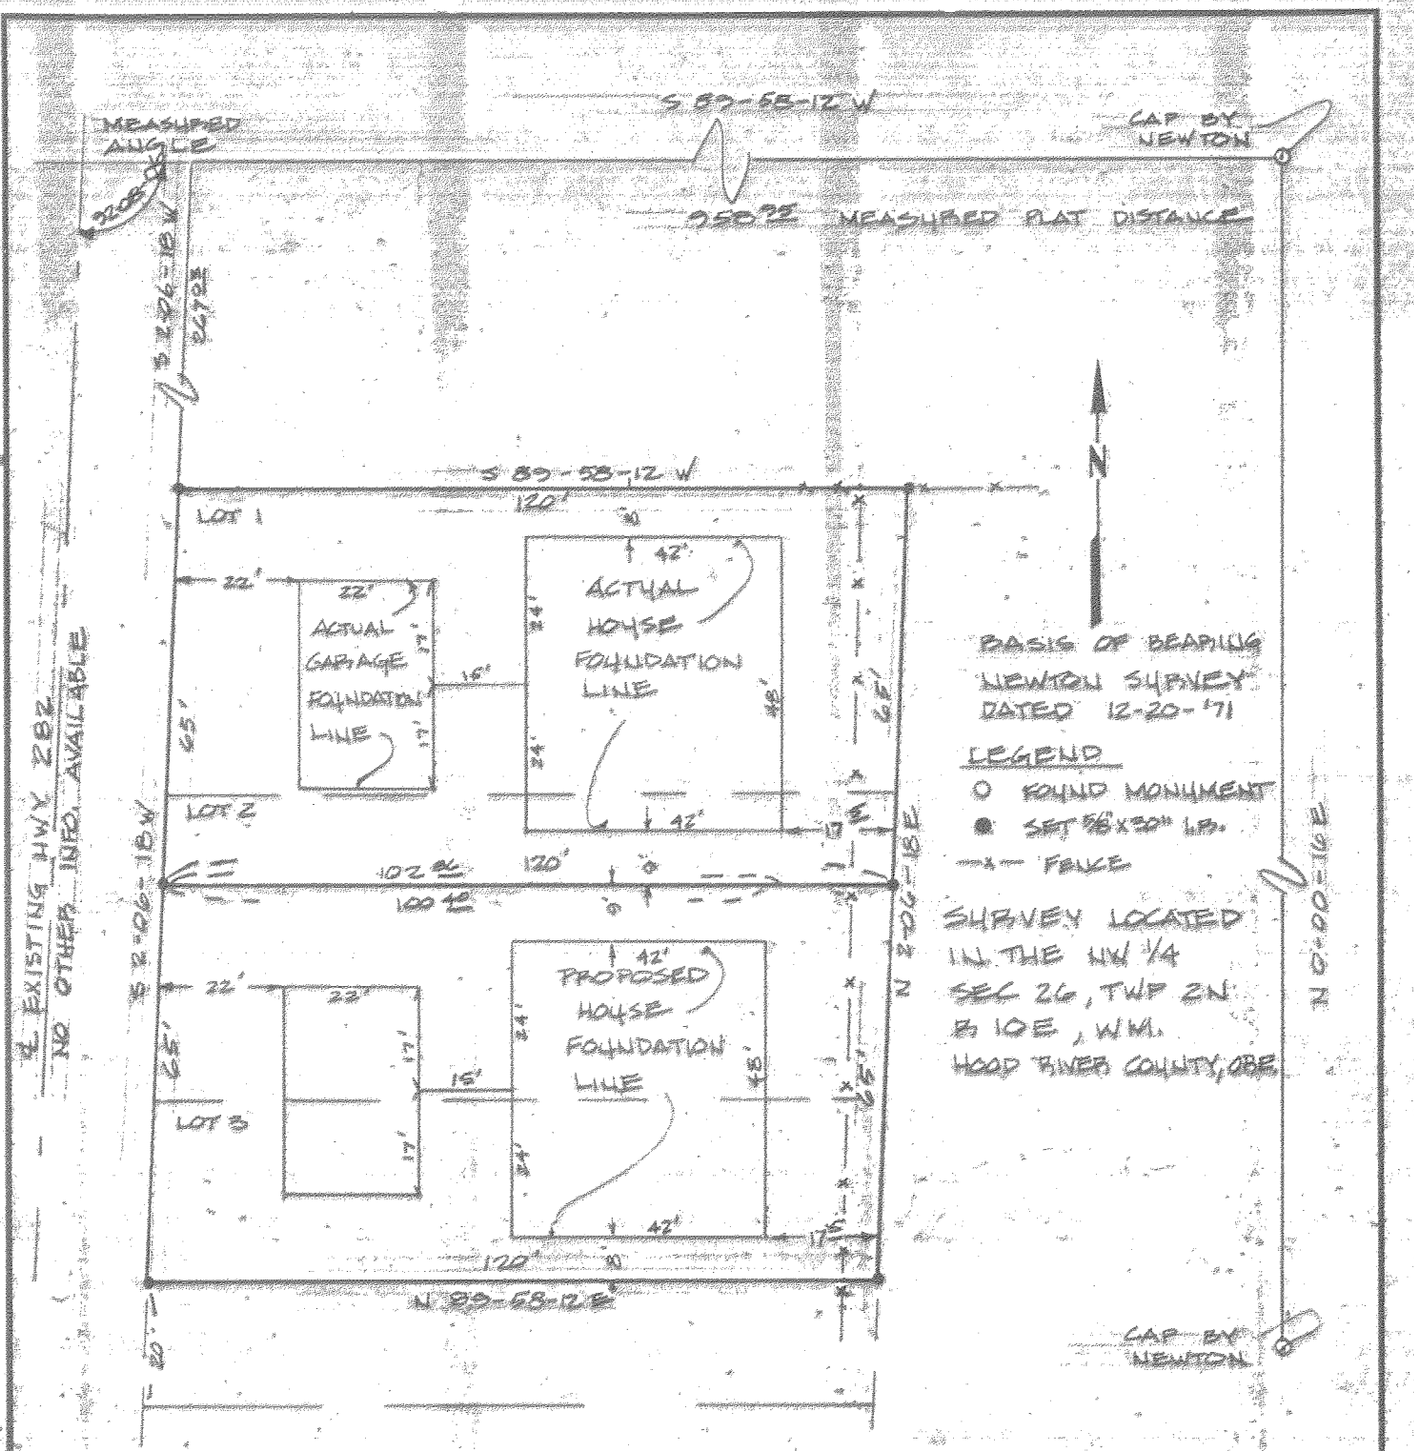

FILED

APR 15 1976

Ronald J. Merry
COUNTY SURVEYOR

BY
DEPUTY

#7599

REGISTERED PROFESSIONAL LAND SURVEYOR

OREGON
JULY 17 1970
ANTHONY C. KLEIN
932

13 APR 76 ADDED EXISTING FENCE TO DRAWING ROG
13 APR 76 ALTERED NORTH HOUSE & GARAGE FOUNDATION LINE ROG

DATE 25 MAR '76	DRAWN PD GAYLORD
SURVEY JPP	DESIGN
CHECKED ACK	APPROVED ACK
SCALE 1" = 30'	
PROJECT NO. 76223	

Engineering Surveying Data Processing
Dielschneider Associates Inc
No. 8 Fourth St.
Hood River, Oregon 97031

SURVEY FOR:
JIM HOSKINSON
MT. HOOD, ORE.

K•E ALBANENE

7-441