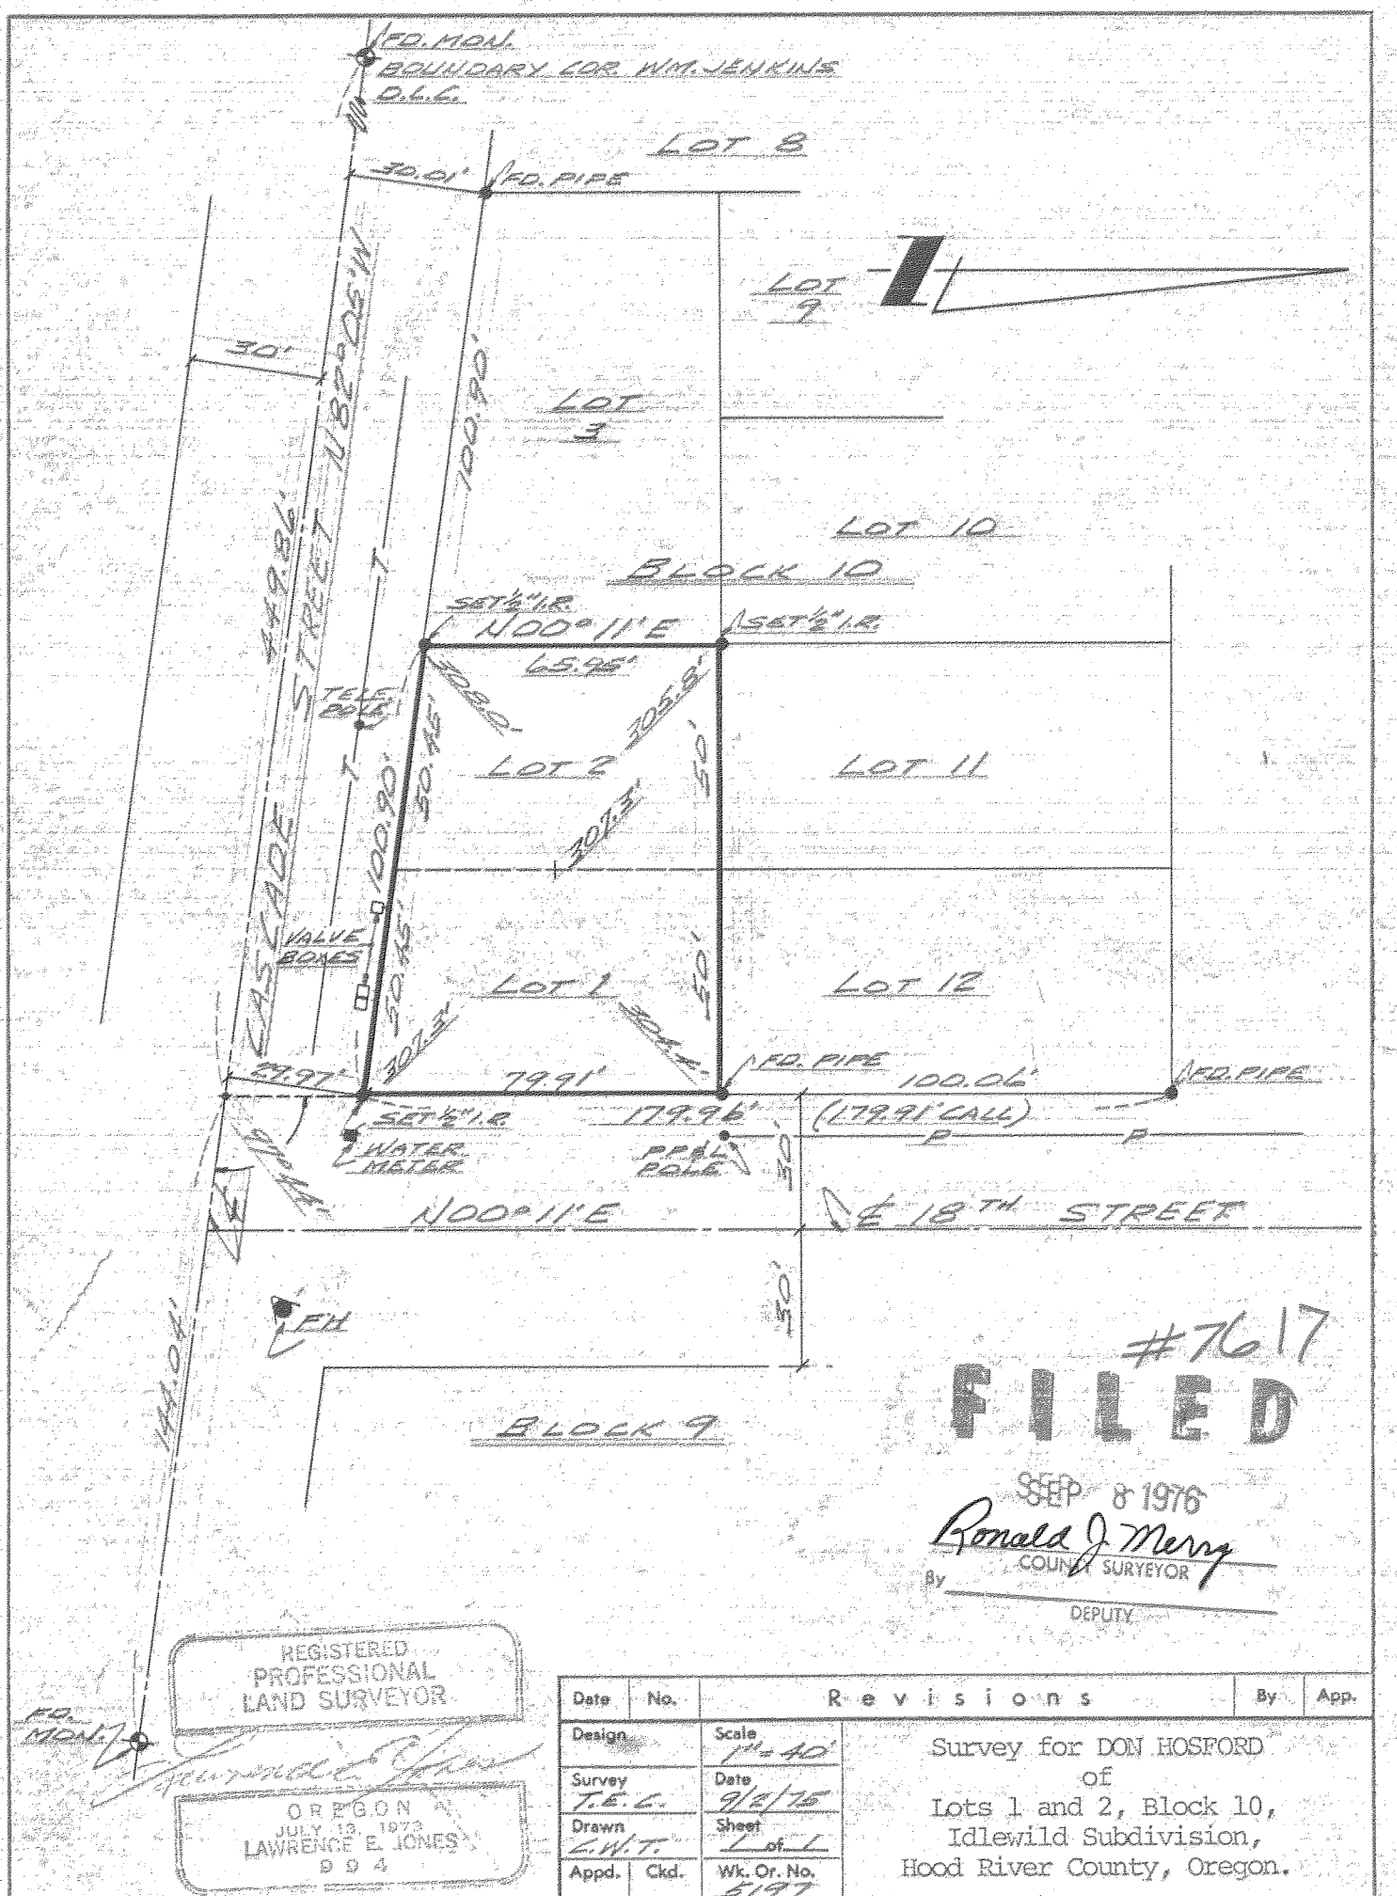

#7617

FILED

SEP 8 1976

Ronald J Merry
COUNTY SURVEYOR

By _____
DEPUTY

REGISTERED PROFESSIONAL LAND SURVEYOR

OREGON
JULY 13, 1973
LAWRENCE E. JONES
904

Date	No.	Revisions	By	App.

Design	Scale 1" = 40'
Survey T.E.C.	Date 9/2/75
Drawn L.W.T.	Sheet 1 of 1
Appd. Ckd.	Wk. Or. No. 5197

Survey for DON HOSFORD
of
Lots 1 and 2, Block 10,
Idlewild Subdivision,
Hood River County, Oregon.

TENNESON ENGINEERING CORP. — CONSULTING ENGINEERS — The Dalles — Oregon #7617

8-149