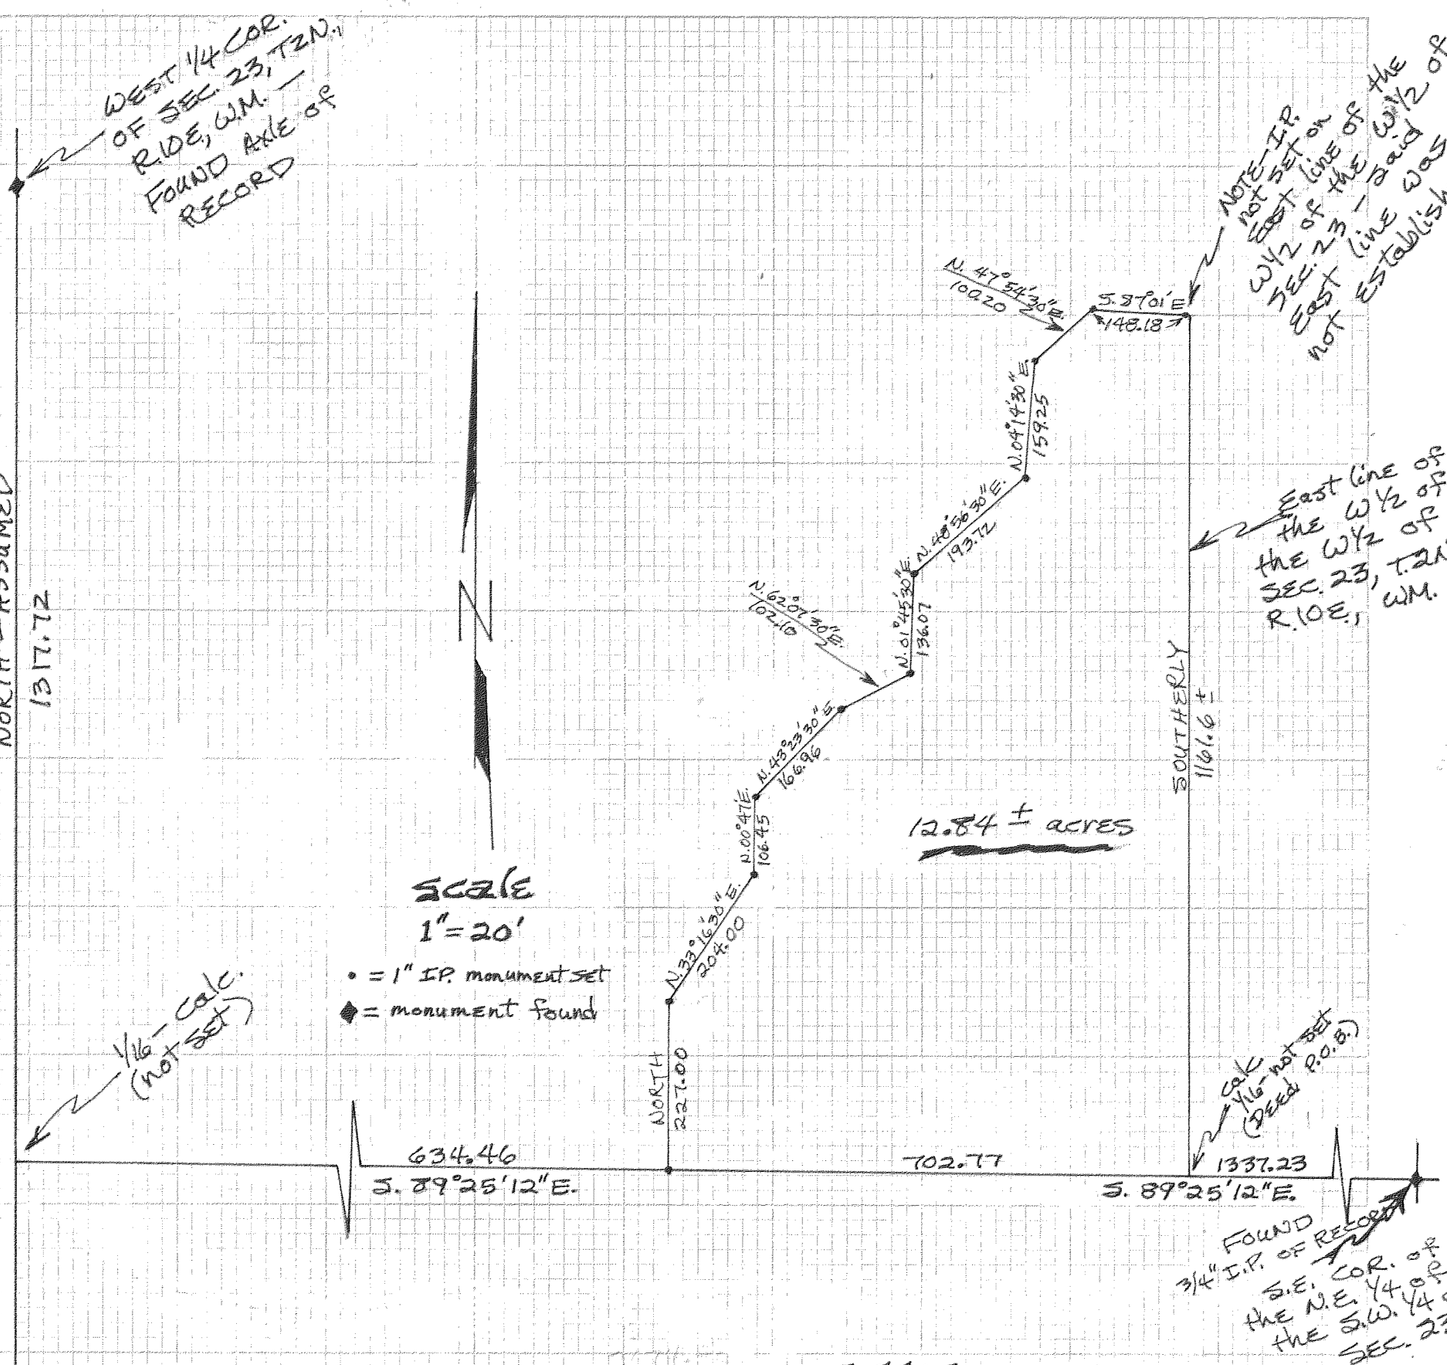

PROPERTY SURVEY

FOR: W.L. WALTER

TYPE: MINOR PARTITION

LOCATION: (SEE attached description)

HOOD RIVER COUNTY, STATE OF OREGON

LEGAL DESCRIPTION

A parcel of land located in the W½ of the W½ of SEC. 23, T.2N., R10E, W.M. being more particularly described as follows:

Beginning at the S.E. cor. of the N.W.¼ of the S.W.¼ of SEC. 23, T2N, R10E, W.M. thence N. 89°25'12"W. along the South line of the N.W.¼ of the S.W.¼ of said SECTION 702.77 ft., thence North 227.00 ft., thence N. 33°16'30"E. 204.00 ft., thence N. 00°47'E. 106.45 ft., thence N. 43°23'30" E. 166.96 ft., thence N. 62°07'30"E. 102.10 ft, thence N. 01°45'30"E. 136.07 ft, thence N. 48°56'30"E. 193.72 ft., thence N. 04°14'30" E. 159.25 ft, thence N. 47°54'30"E. 100.20 ft, thence S. 87°01'E. 148. ft. more or less to the East line of the W.½ of the W.½ of said SECTION, thence Southerly along said East line 1161.6 ft. more or less to the point of beginning which point marks the end of this description.

Said parcel contains 12.84 acres more or less.

REGISTERED PROFESSIONAL LAND SURVEYOR
Dan Cron
OREGON AUGUST 22, 1975 DAN CRON 1028
Feb 16, 1976

REGISTERED PROFESSIONAL LAND SURVEYOR
Danny L. Cron
OREGON AUGUST 22, 1975 DANNY L. CRON 1028
Feb. 16, 1976

FILED No. 7629

SEP 17 1976

Ronald J. Merry
COUNTY SURVEYOR

By _____ DEPUTY

#7629

7-359