#7632

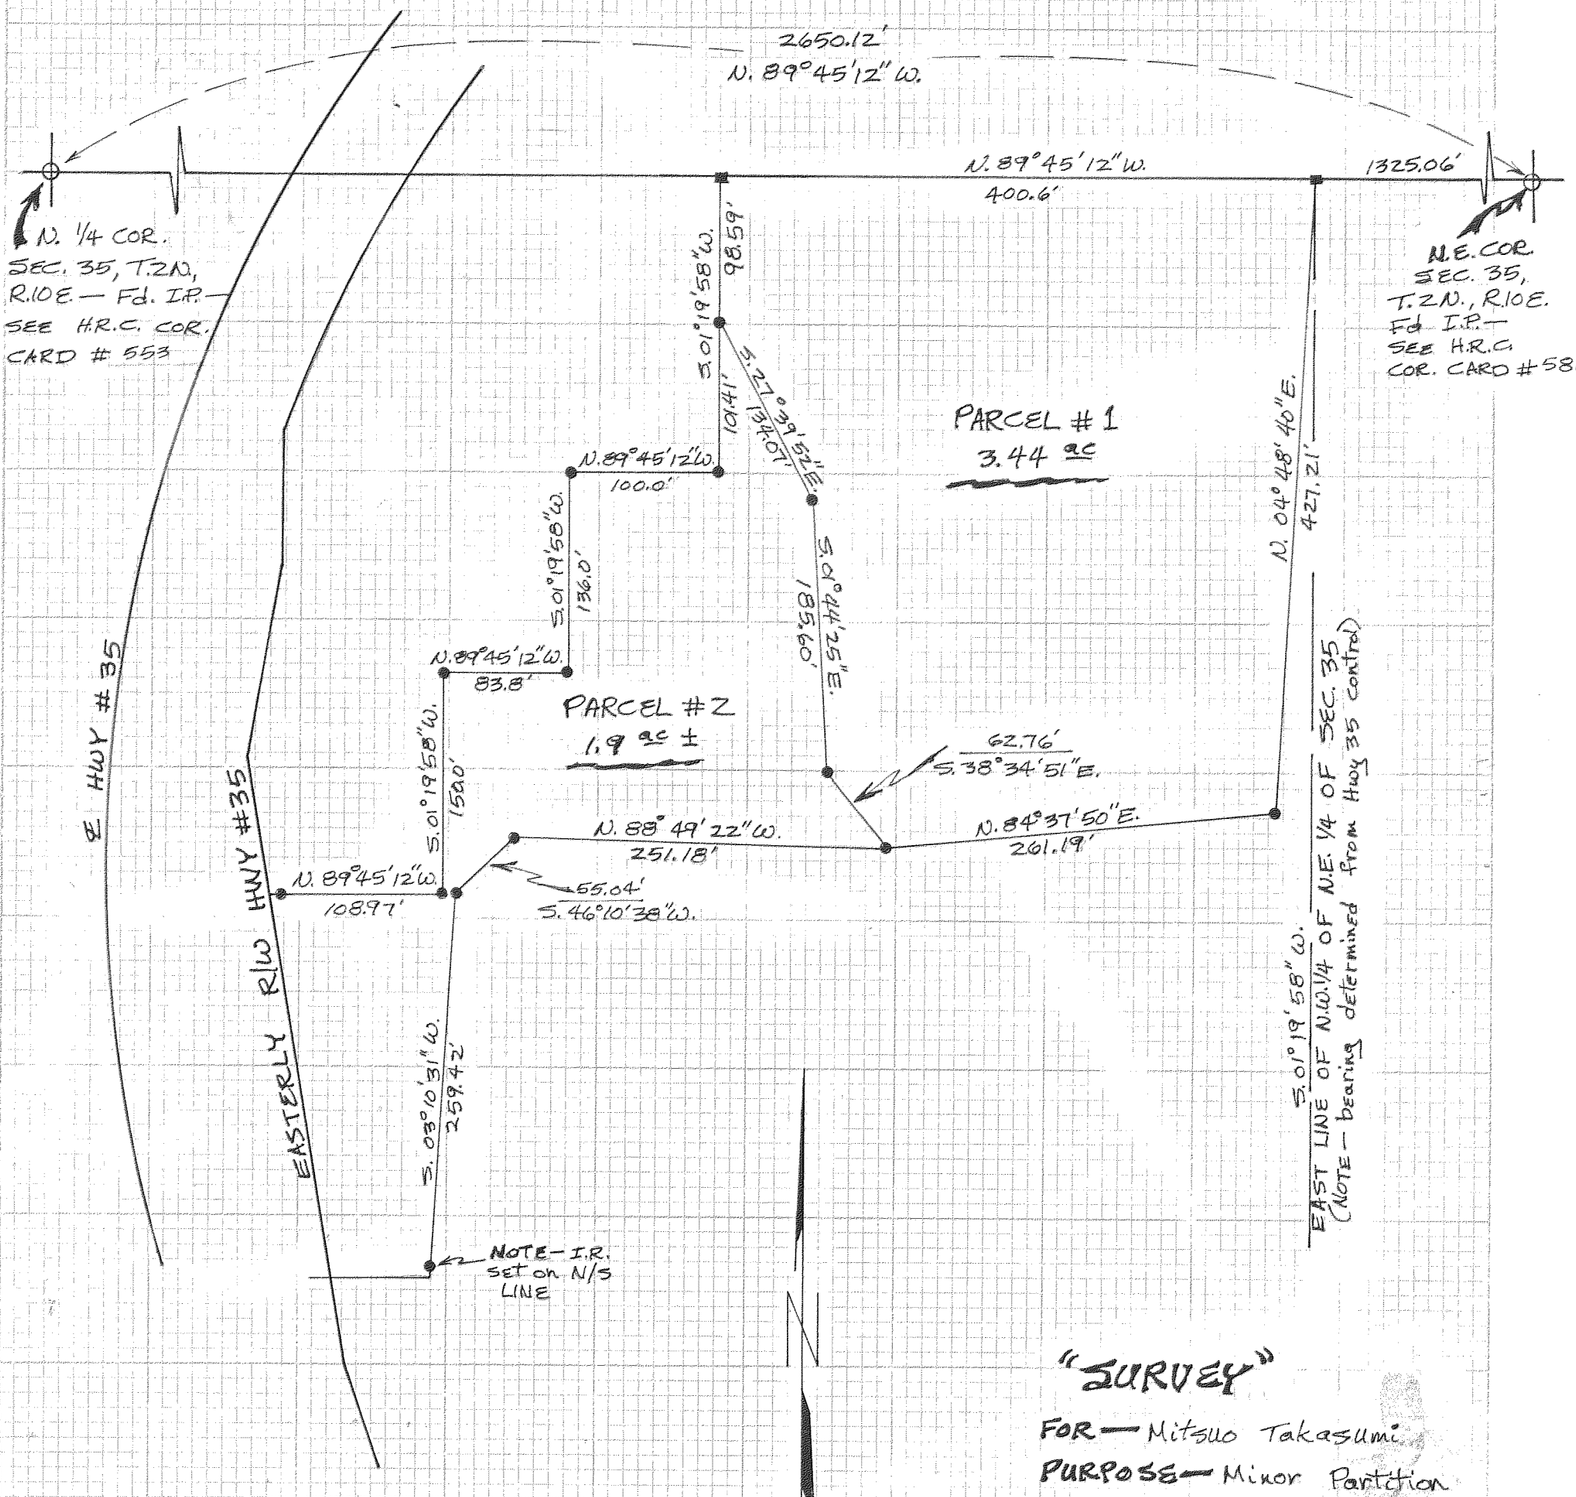

"SURVEY"

FOR — Mitsuo Takasumi

PURPOSE — Minor Partition

SURVEY REFERENCES —

1.) Control Survey of Stadelman Rd. by H.R.C. — 1976

2.) Control Survey of Hwy 35 by Ore. Hwy. Dept. — 1966

LOCATION — Parcels located in the N.E. 1/4 of SEC. 35, T. 2N., R. 10E., W.M.

HOOD RIVER COUNTY, OREGON

Scale 1"=100'

● = 1/2" I.R. monument set

■ = 3/4" I.R. monument set

O = Found monument

REGISTERED
PROFESSIONAL
LAND SURVEYOR

Danny L. Cron

OREGON
AUGUST 22, 1975
DANNY L. CRON
1028

Aug. 10, 1976

#7632

FILED

SEP 8 1976

Ronald J. Merry
COUNTY SURVEYOR

DEPUTY

7-570