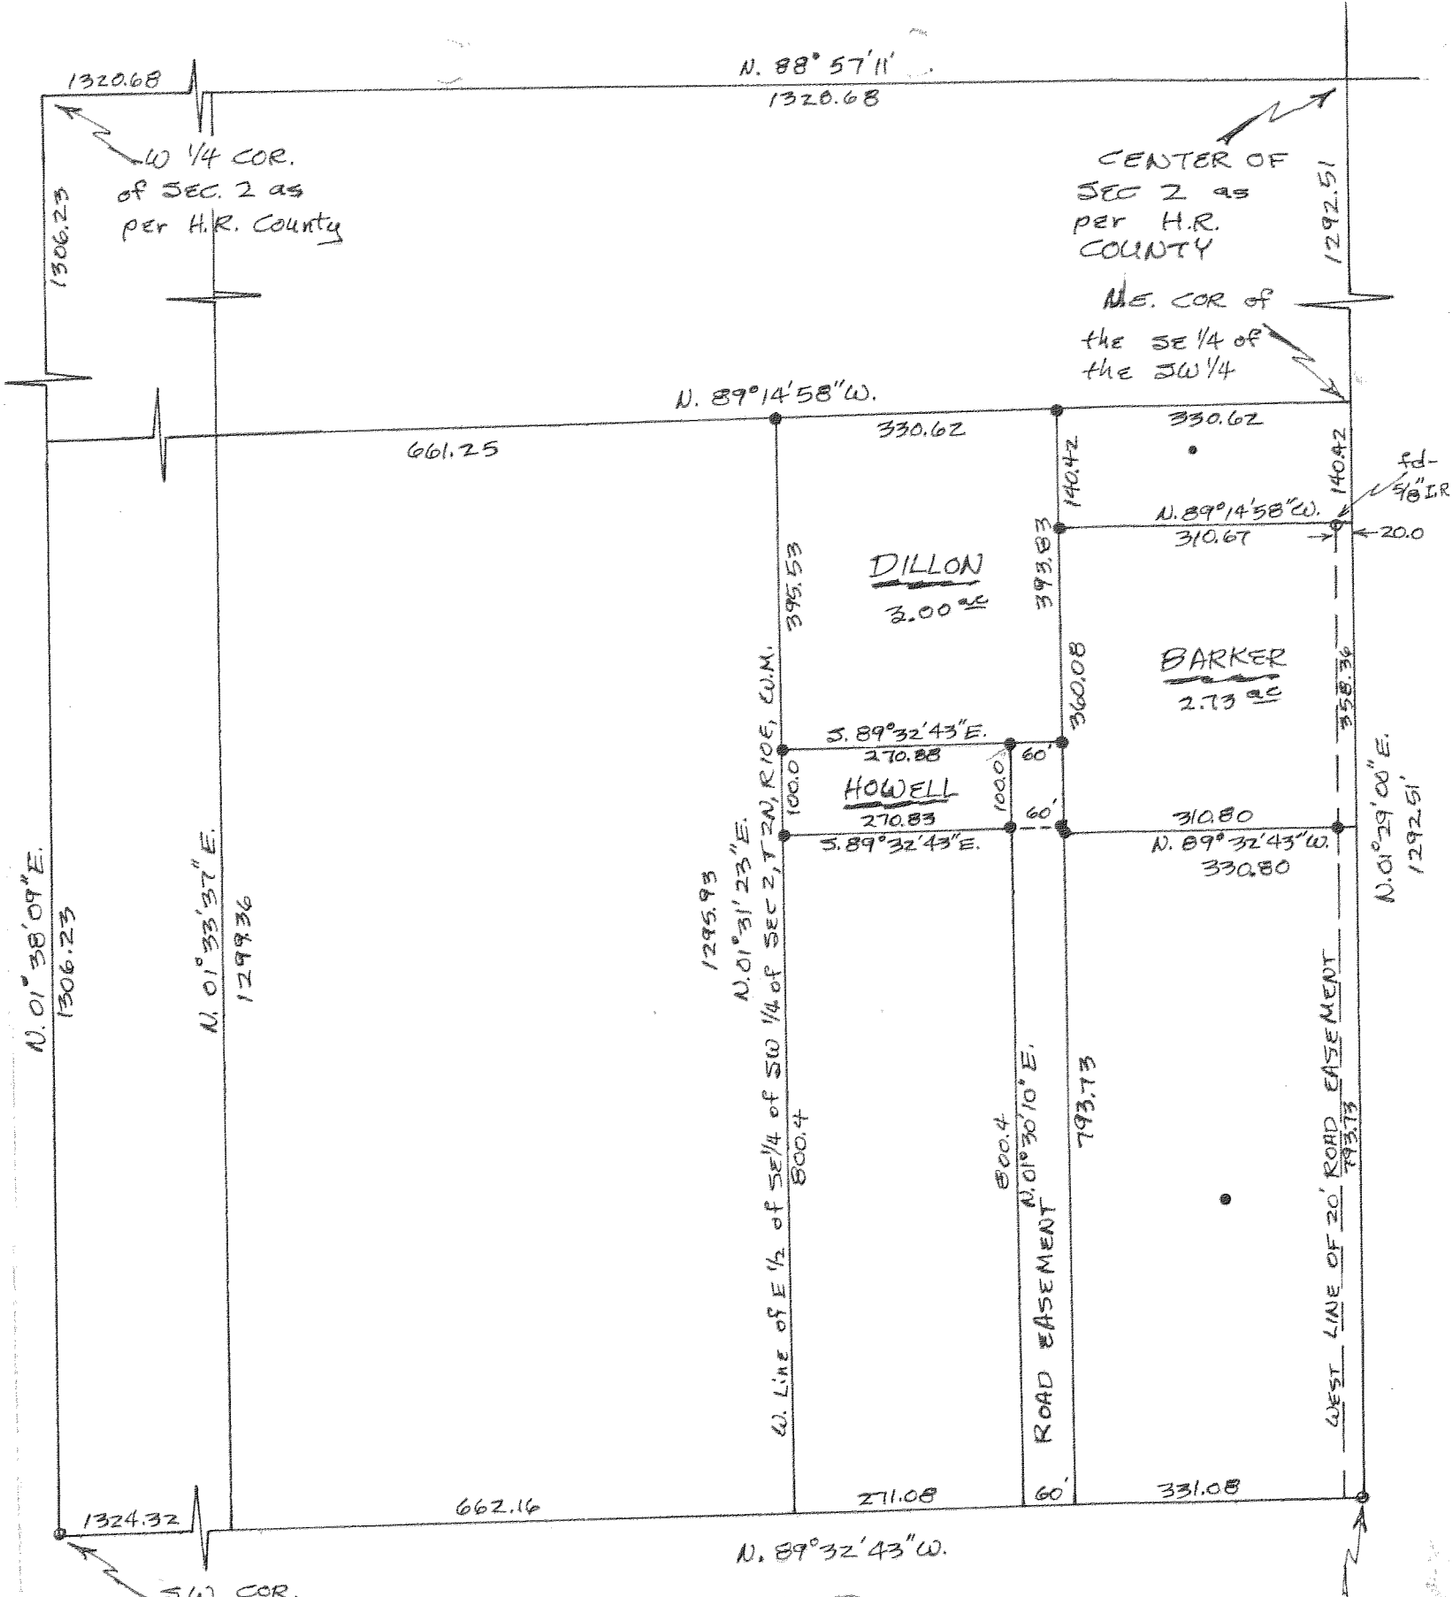

FILED

OCT 13 1976

Ronald J Merry
COUNTY SURVEYOR

By _____ DEPUTY

REGISTERED PROFESSIONAL LAND SURVEYOR

Danny L. Cron

OREGON
AUGUST 22, 1975
DANNY L. CRON
1028

Oct. 12, 1976

Scale 1" = 200'

● = 1/2" I.R. monument set

○ = monument fd. & accepted

"SURVEY"

FOR — Phil Howell
Gary Dillon
Murvin Barker

SURVEY REFERENCES —

1.) Survey by D.A.I. - Aug 73

2.) Sectional breakdown of Sec. 2 by Hood River County & Pettijohn Engr. Co. - Nov. 69

LOCATION — Parcels located in the E 1/2 of SE 1/4 of SW 1/4 of Sec 2, T2N, R10E, WM

HOOD RIVER COUNTY, OREGON

#7640 6-606