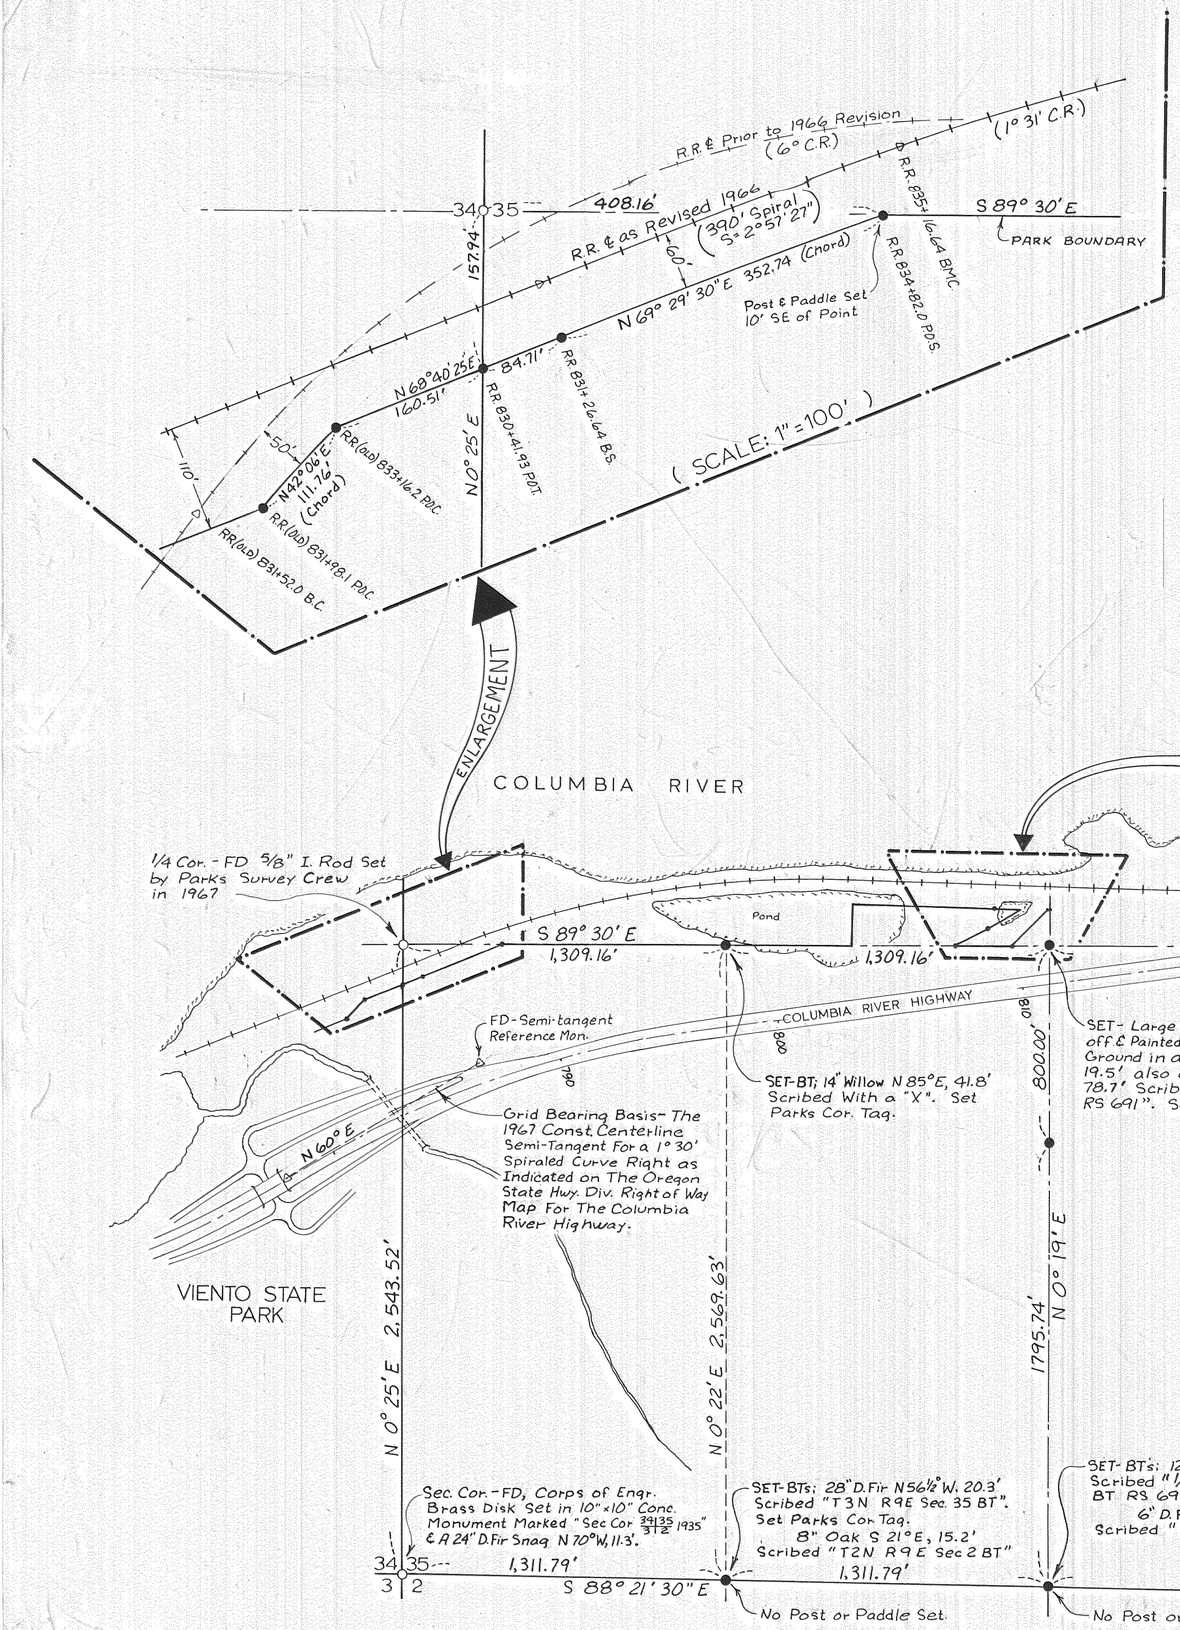

○ Indicates Monuments Found.

● Indicates Set 5/8" x 30" Capped Iron Rod & Steel Post With Boundary Paddle. Alum. Caps Marked "OREGON STATE PARKS"; Paddles Marked "OREGON STATE PARK BOUNDARY, DO NOT DISTURB". Any Exceptions Are Noted.

Grid Bearing & Railroad Stationing Obtained From Oregon State Highway Division Right-of-Way Map No. 6B-32-8 and Titled "LOCATED LINE - VIENTO - HOOD RIVER SECTION - COLUMBIA RIVER HIGHWAY - HOOD RIVER COUNTY".

Additional Reference Used - Railroad Right-of-Way Map.

FILED
OCT 13 1976
Ronald J. Merry
COUNTY SURVEYOR
By _____ DEPUTY

REGISTERED PROFESSIONAL LAND SURVEYOR
John E. Hollingsworth
OREGON
JULY 9, 1965
JOHN E. HOLLINGSWORTH
691

#7643

#8-015

Sec. 35, T. 3 N., R. 9 E., W.M.
OREGON STATE PARKS
SURVEY
VIENTO STATE PARK
HOOD RIVER COUNTY
SCALE: 1" = 400' DATE: SEPT. 17, 1976

#7643