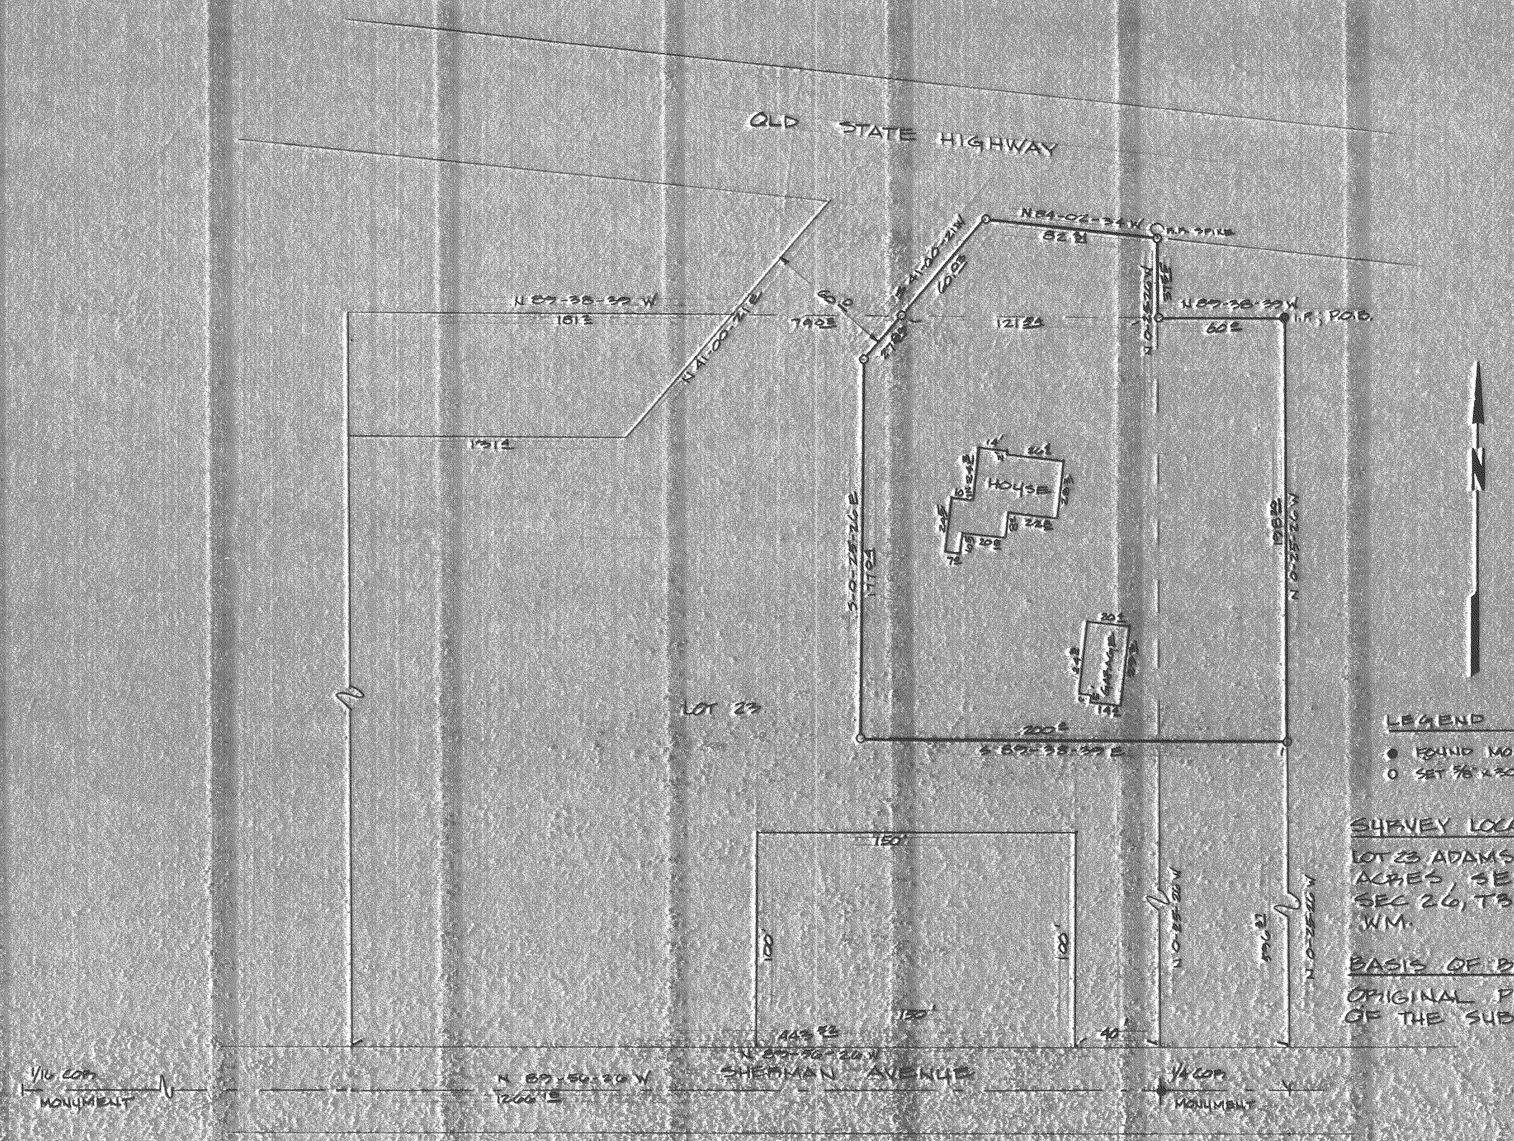

LEGEND

● FOUND MONUMENT

○ SET 5/8" x 30" IRON ROD

SURVEY LOCATED IN:

LOT 23 ADAMS PARADISE ACRES, SE 1/4, SW 1/4 SEC 26, T3N, R10E WM.

BASIS OF BEARING

ORIGINAL PLAT OF THE SUBDIVISION

FILED

OCT 1 1976

Ronald J. Merry

COUNTY SURVEYOR

DEPUTY

REGISTERED PROFESSIONAL LAND SURVEYOR

OREGON

ANTHONY C. KLEIN

SURVEY FOR:

DON NUNAMAKER REALTY, INC.

20 MAY 76 REVISED DRAWING TO SHOW PARCEL ON SOUTH EDGE LOT 23 ROG

HOOD RIVER, ORE

No. 8 Fourth Street
Hood River, Oregon 97031

Dielschneider Associates Inc
Engineering Surveying Data Processing

Date	30 APR 76
Drawn	R. GAYLORD
Survey	ACK - JPR
Design	ACK
Checked	ACK
Approved	
Scale	1" = 50'
Project No.	76231
Sheet No.	1

#7646