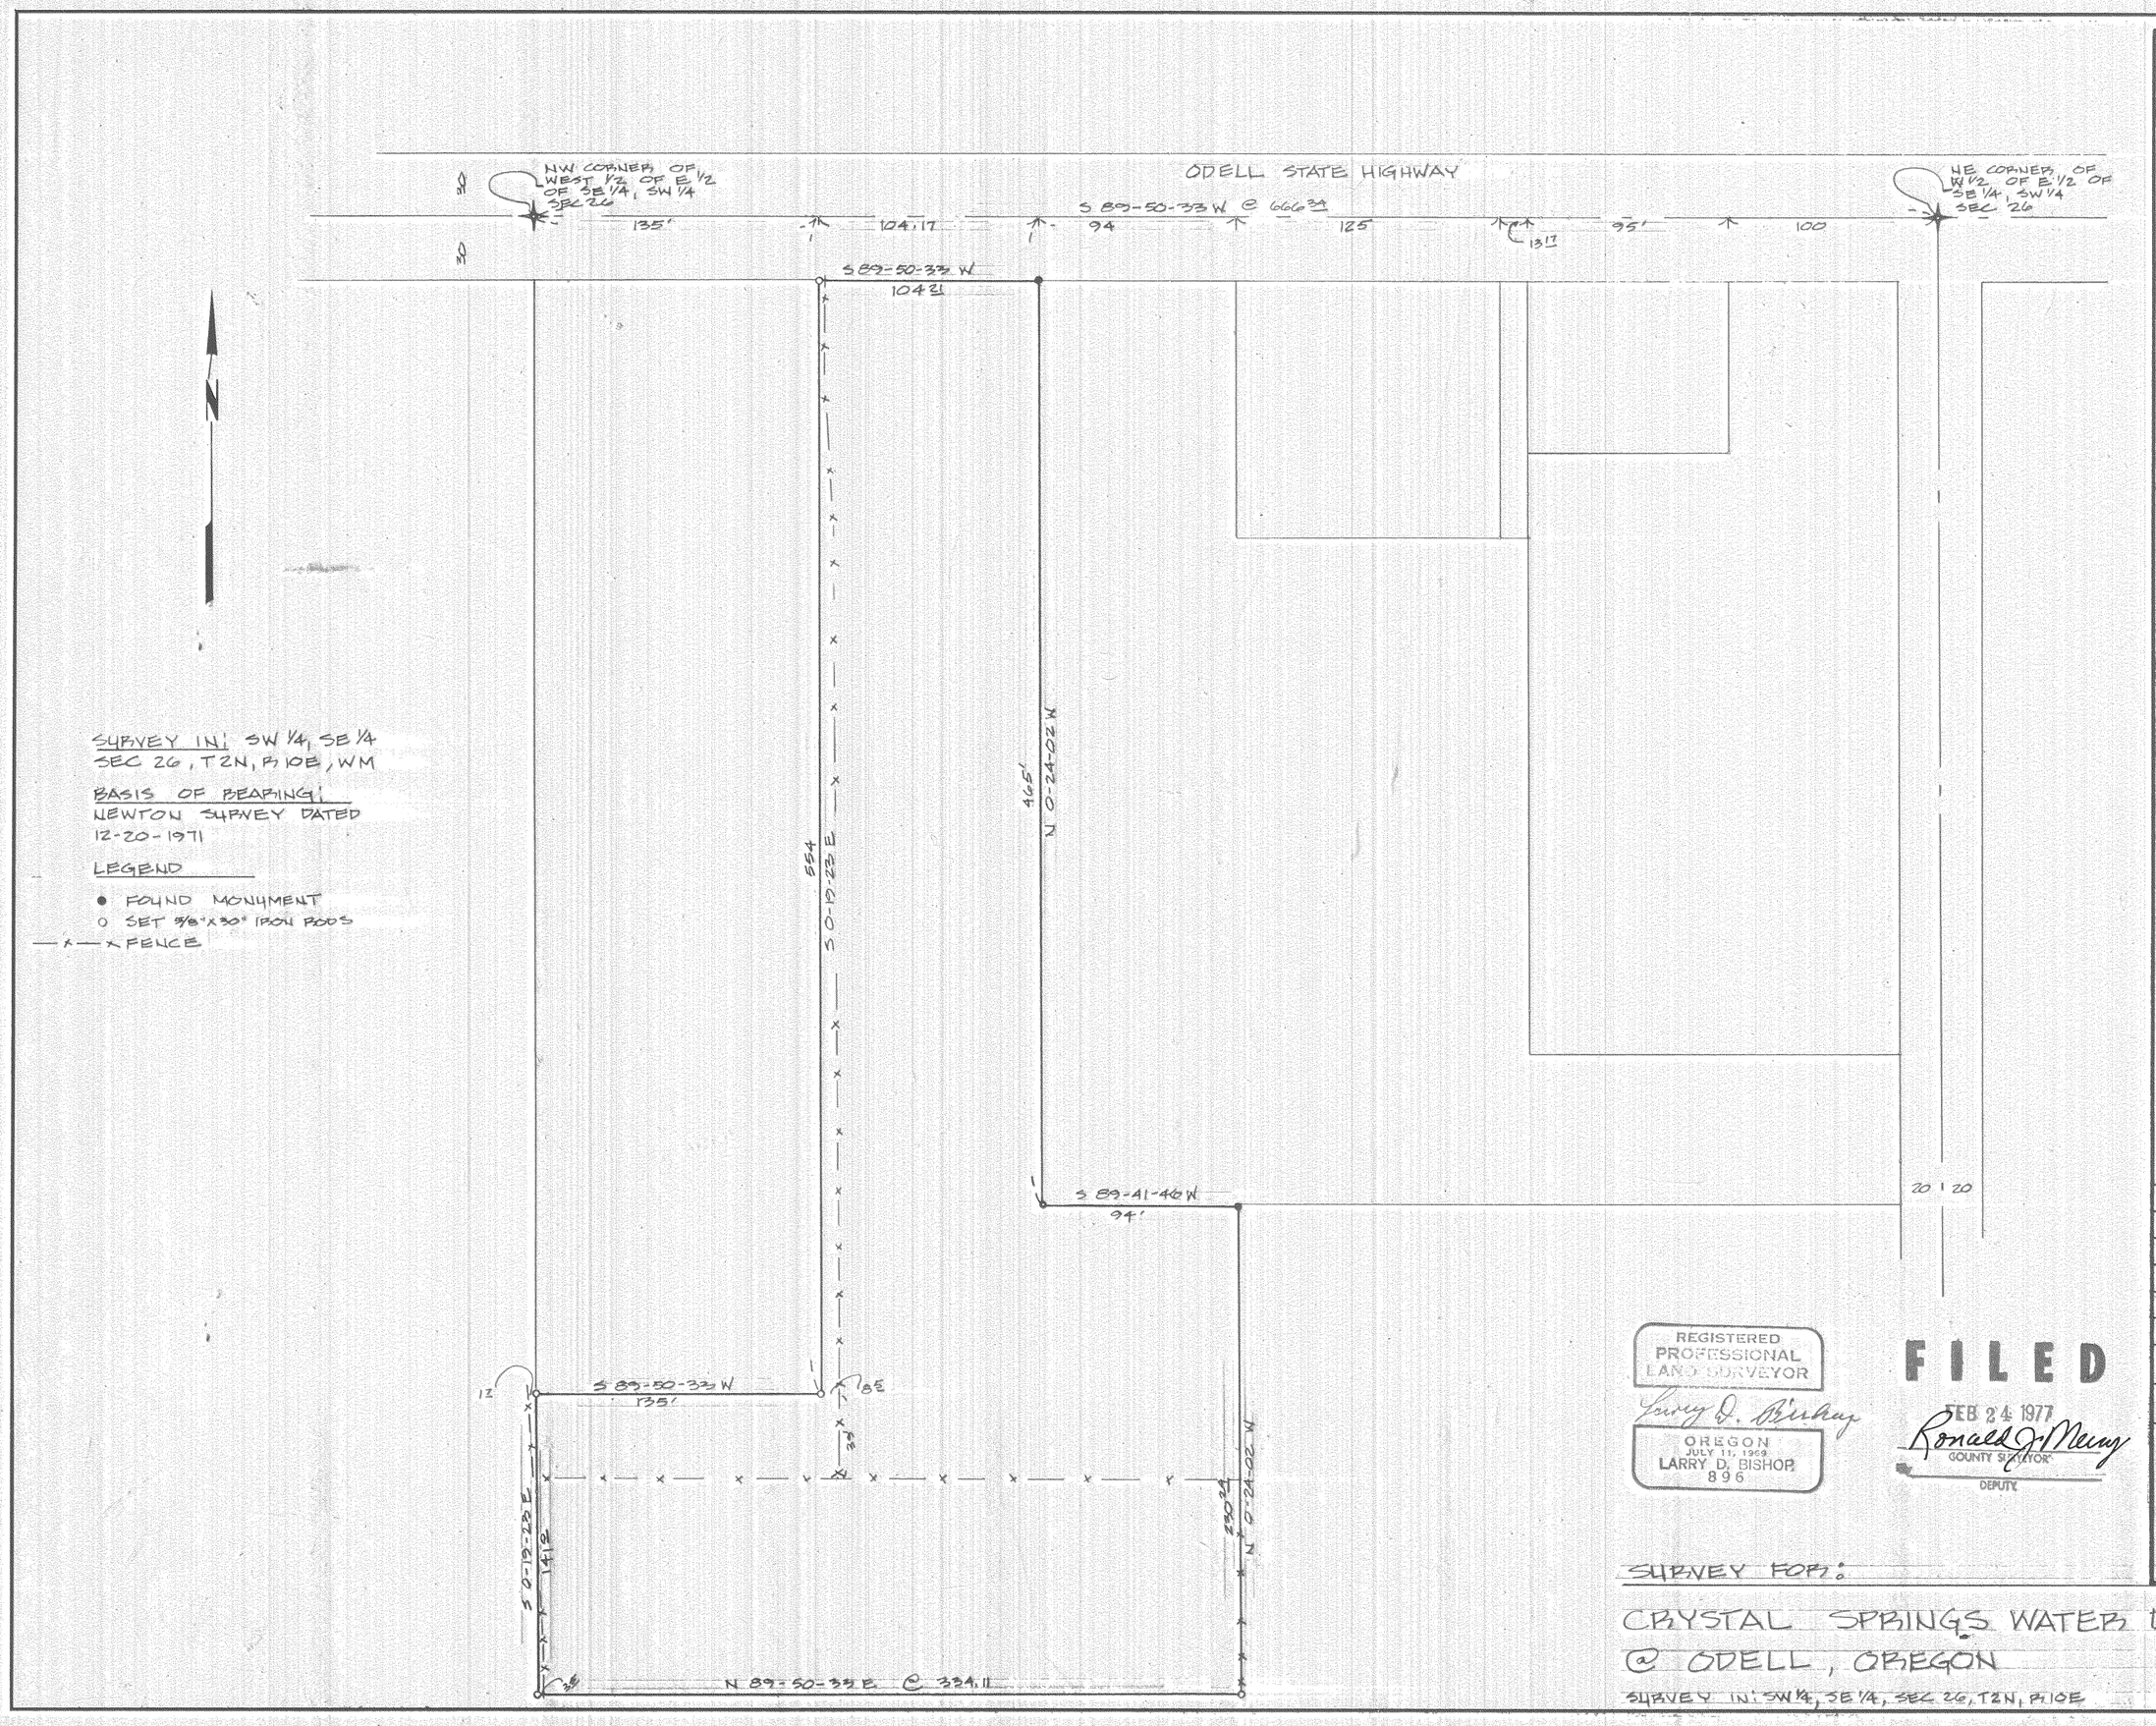

REGISTERED PROFESSIONAL LAND SURVEYOR
Larry D. Bishop
OREGON
JULY 11, 1969
LARRY D. BISHOP
896

FILED
FEB 24 1977
Ronald J. Merry
COUNTY SURVEYOR
DEPUTY

SURVEY FOR:

CRYSTAL SPRINGS WATER DISTRICT
@ ODELL, OREGON

SURVEY IN: SW 1/4, SE 1/4, SEC 26, T2N, R10E

No. 8 Fourth Street
Hood River, Oregon 97031

Dielschneider Associates Inc
Engineering Surveying Project Management

Date	6 DEC 76
Drawn	R. GAYLORD
Survey	RG – JPR
Design	—
Checked	L. B
Approved	L. B
Scale	1" = 50'
Project No.	76280
Sheet No.	1

7-427

77007