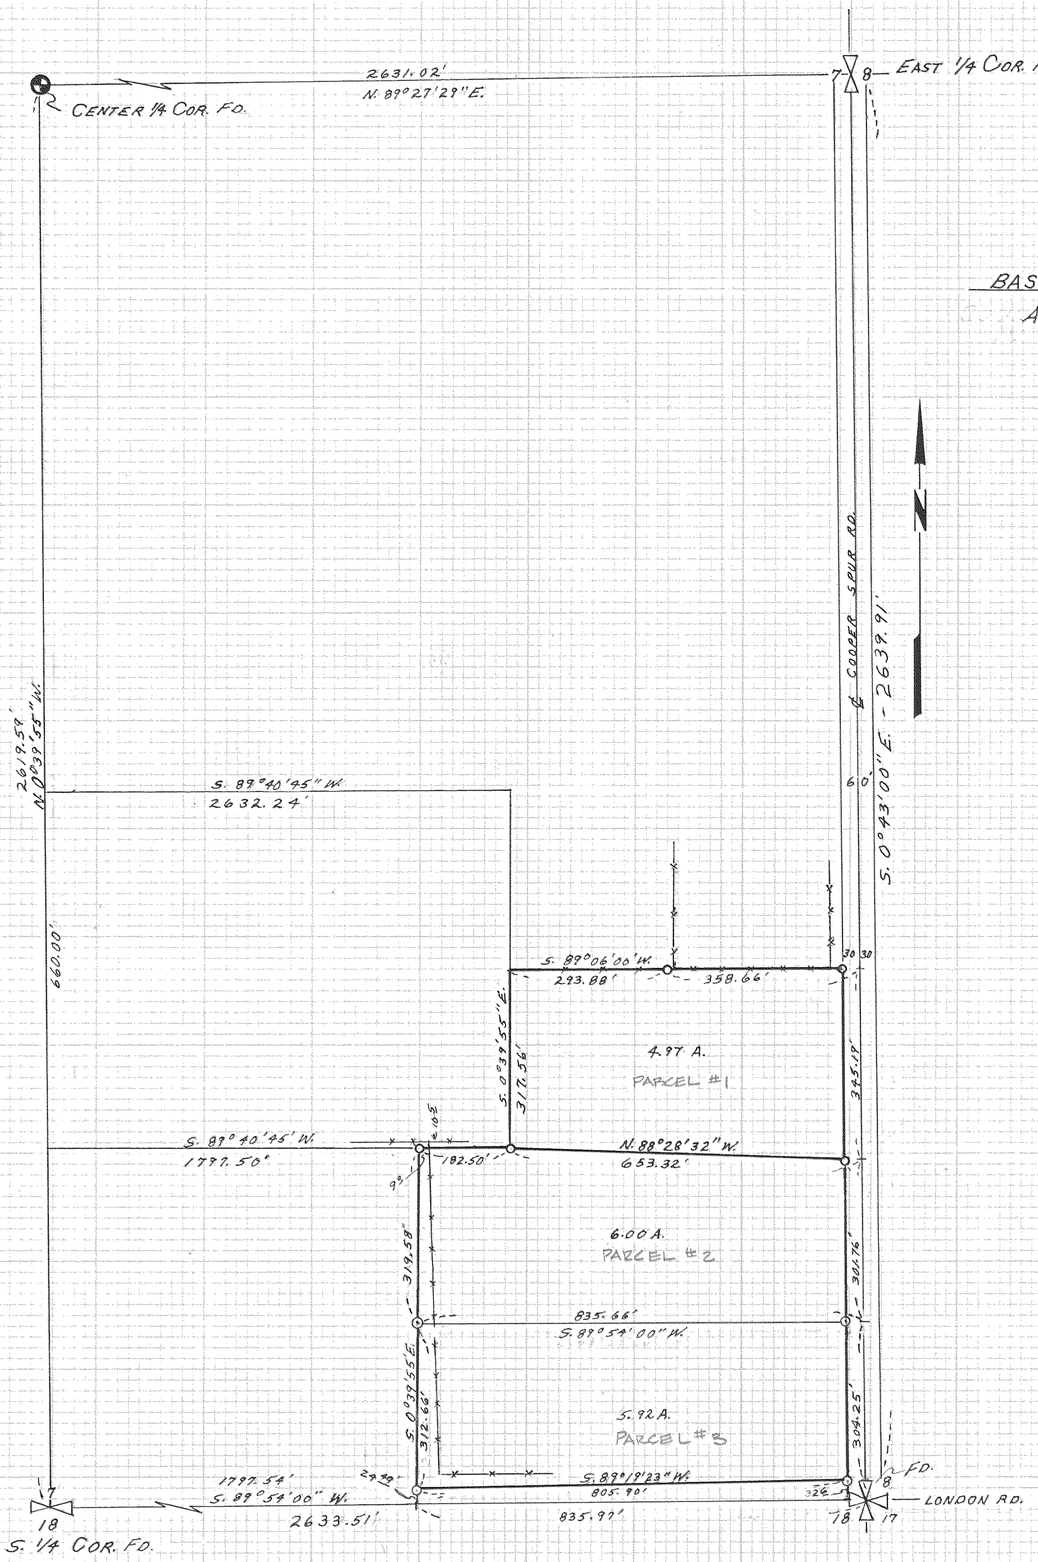

BASIS OF BEARING

ASSUMED

SURVEY LOCATED IN

S.E. 1/4 SEC. 7, T.1S., R.10E.W.M.
HOOD RIVER COUNTY, OR.

LEGEND

○ = SET 5/8" X 30" IRON ROD

REGISTERED
PROFESSIONAL
LAND SURVEYOR
Larry D. Bishop
OREGON
JULY 11, 1969
LARRY D. BISHOP
896

FILED

MAR 7 1977

Ronald J. Merry
COUNTY SURVEYOR

BY _____
DEPUTY

Revision: Changed two parcel bndry's & basis of brng. 4/4/77

SURVEY FOR
CHARLES S. BOWE

No. 8 Fourth Street
Hood River, Oregon 97031

Dielschneider Associates Inc
Engineering Surveying Project Management

Date	3/2/77
Drawn	J.P.R.
Survey	L.B.- J.R.
Design	
Checked	L.B
Approved	L.B
Scale	1" = 200'
Project No.	77218
Sheet No.	

K&E ALBANENE® TRACING PAPER

5-654

77023