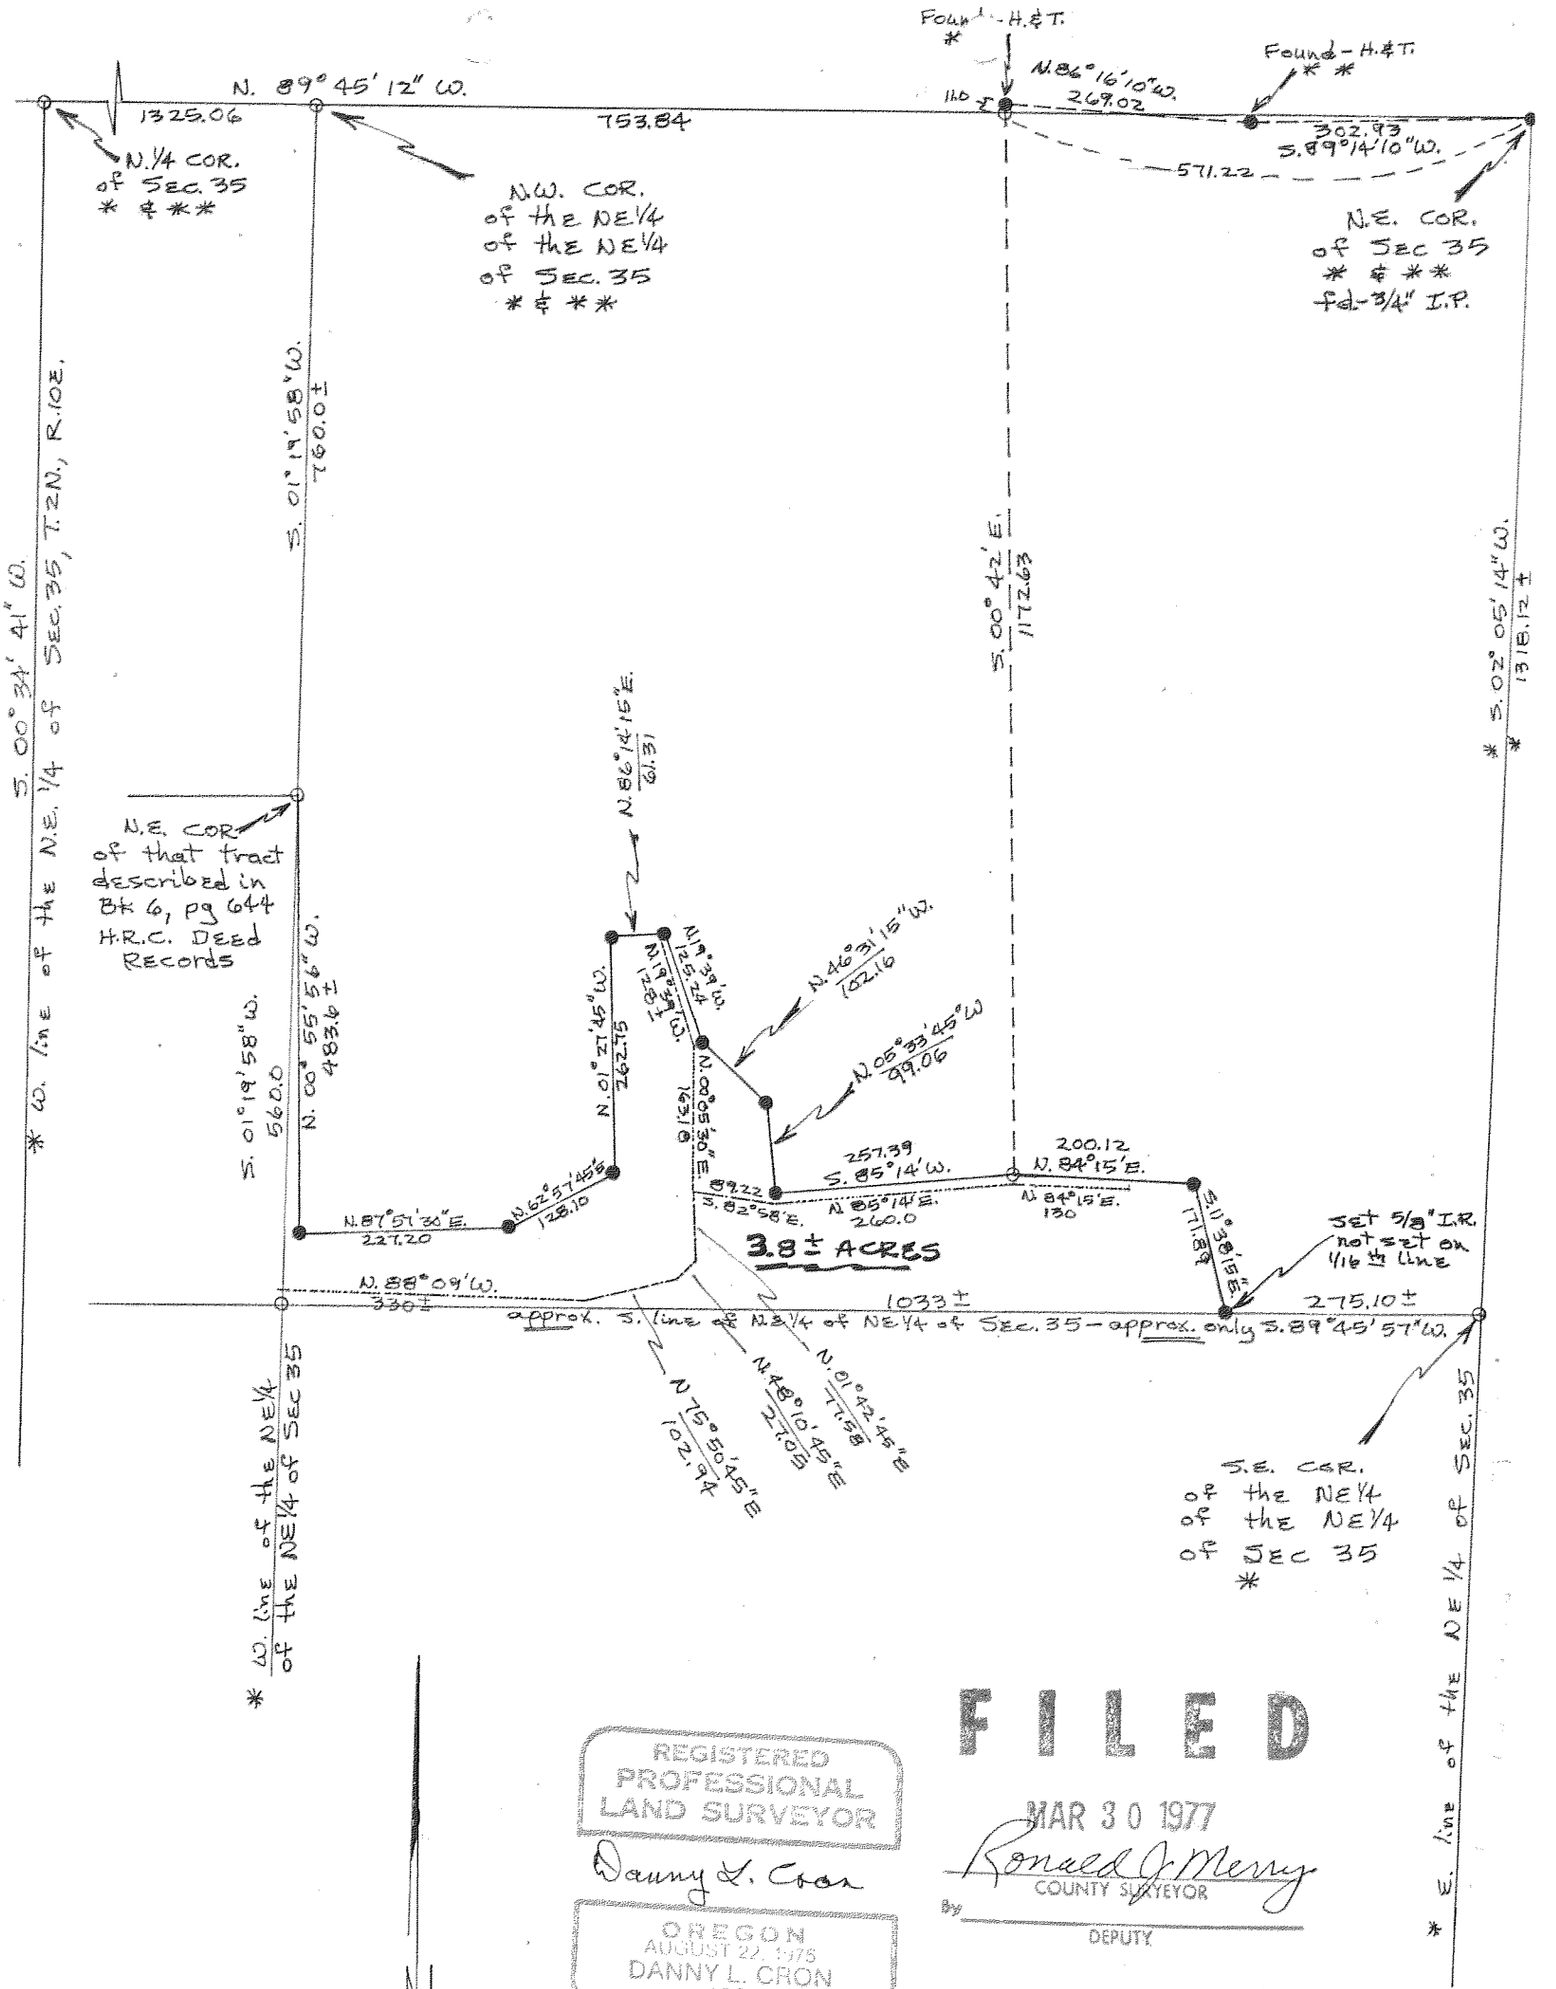

REGISTERED PROFESSIONAL LAND SURVEYOR
Danny L. Cron
OREGON
AUGUST 22, 1975
DANNY L. CRON
1028
3/29/77

FILED
MAR 30 1977
Ronald J. Merry
COUNTY SURVEYOR
By
DEPUTY

"SURVEY"

FOR — Mitsuo Takasumi

LOCATION — Parcel located in the NE1/4 of the NE1/4 of Sec. 35, T2N, R10E HOOD RIVER COUNTY, ORE.

Scale — 1" = 200'

● = 5/8" I.R. monument set unless noted

---------- = ℄ 15' Road Easement

* as per calc. from State Survey of Hwy 35 — May 1967

** as per H.R. County Survey of Stadelman Rd. — Jun. 1975

7-572

#77035

7-572