PARCEL SURVEY

Portion NE¼ SW¼, Sec. 18, T. 1S., R. 10E., W. M.

by Bishop Surveying

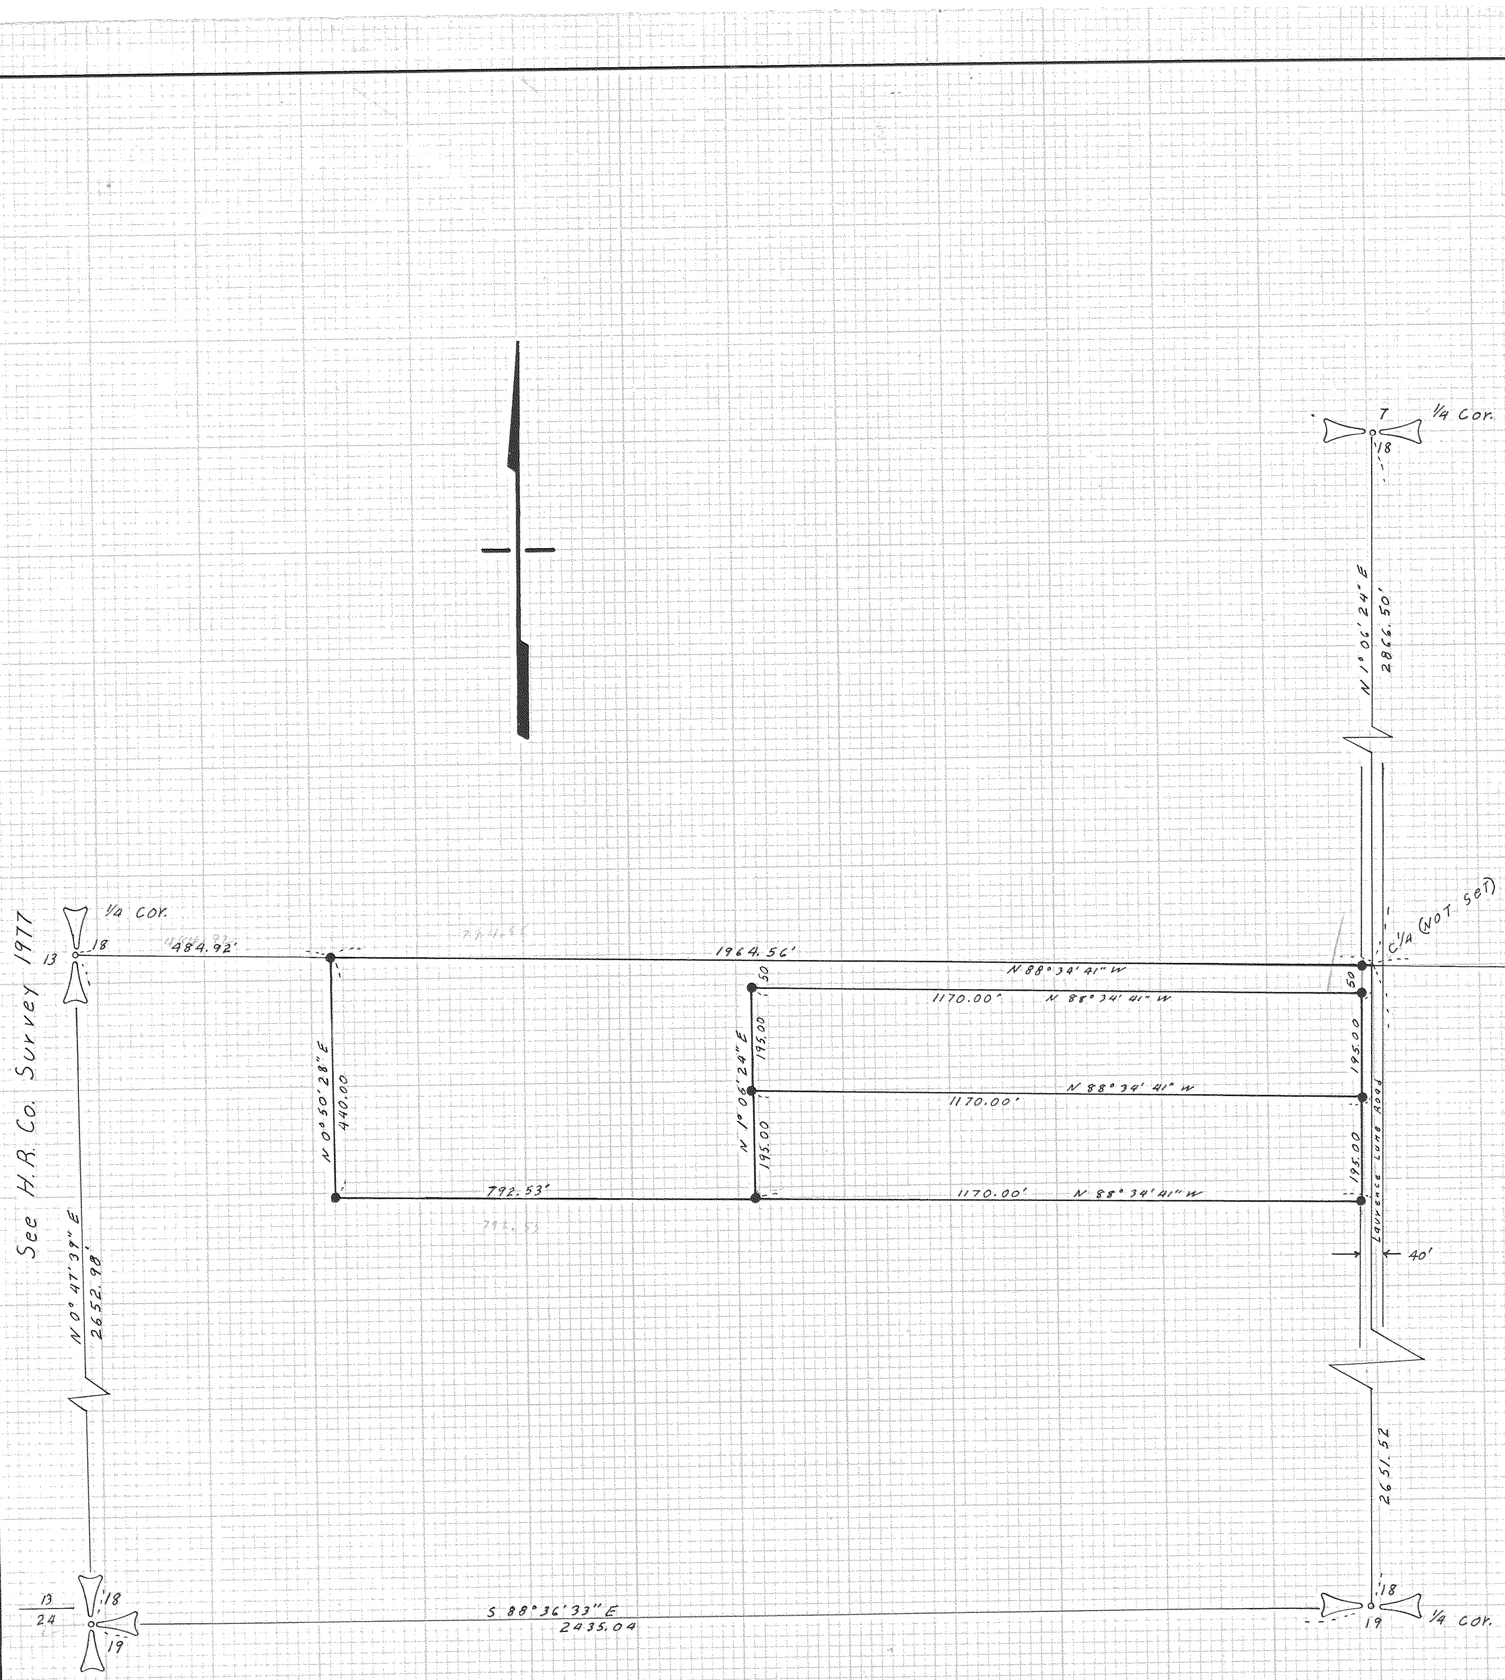

Legend

- ● Denotes 5/8" X 30" I. Rod Set

Basis of Bearing – N/S ℄ as surved by Dielschneider Assoc., Inc. Feb., 1976 – Project # 76202

Denotes G.L.O. Cor. The positions of which are accepted from above referenced survey and/or H.R. Co. Survey of April 1975

Scale 1" = 200'

Date: May 13, 1977

REGISTERED PROFESSIONAL LAND SURVEYOR

Larry D. Bishop

OREGON JULY 11, 1969 LARRY D. BISHOP 896

FILED

JUN 22 1977

Ronald J. Merry

COUNTY SURVEYOR

By _____ DEPUTY

SURVEY for KERRY B. COOK

#77058

6-002