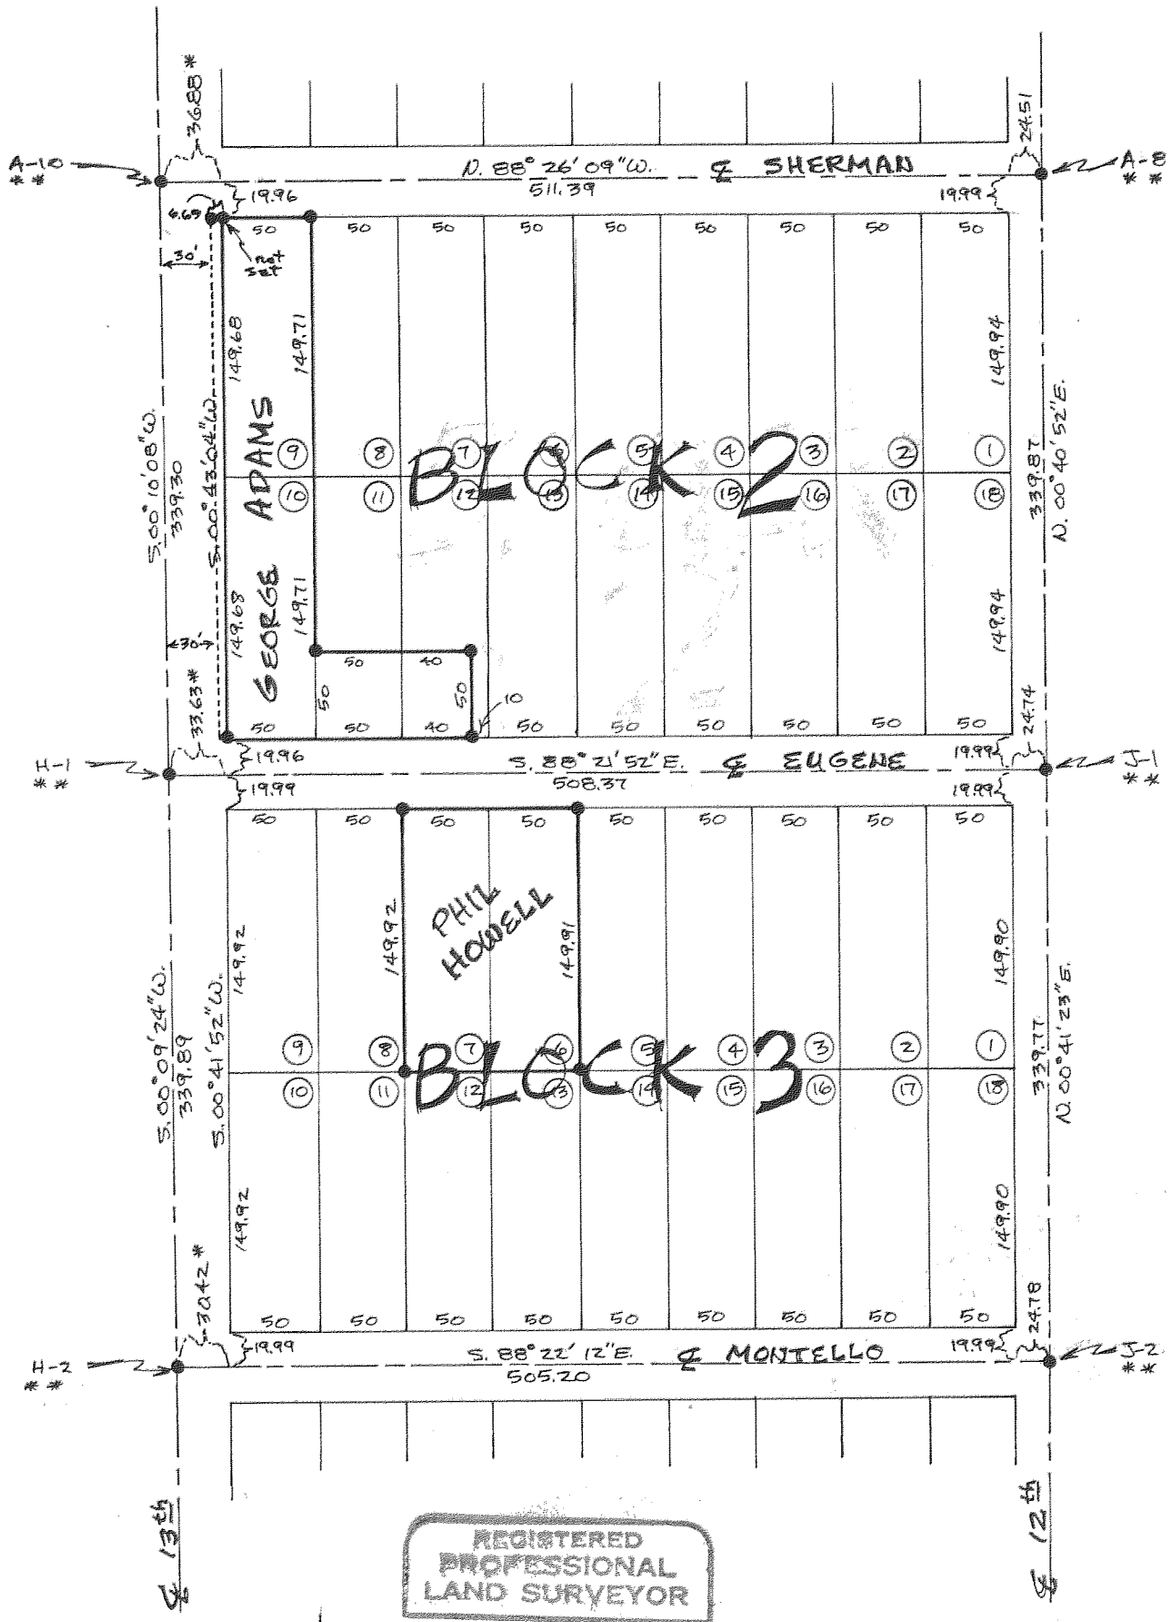

REGISTERED PROFESSIONAL LAND SURVEYOR

Danny L. Cron

OREGON
AUGUST 22, 1975
DANNY L. CRON
1028

7/6/77

FILED

AUG 2 1977

COUNTY SURVEYOR

By _____ DEPUTY

77067

"SURVEY"

FOR — Phil Howell & George Adams

LOCATION — Lots 6 & 7 of Block 3 & Lots 9, 10, south 50' of 11, & south 50' of west 40' of 12 of Block 2 of Platted A.S. Blower's Addition to the City of Hood River

HOOD RIVER COUNTY, ORE.

scale 1" = 100'

● = 5/8" I.R. mon. set unless noted

** = City of Hood River monument found as of record

* = As per J.L. Henderson Survey of A.S. Blower's Add. as of record

8-384