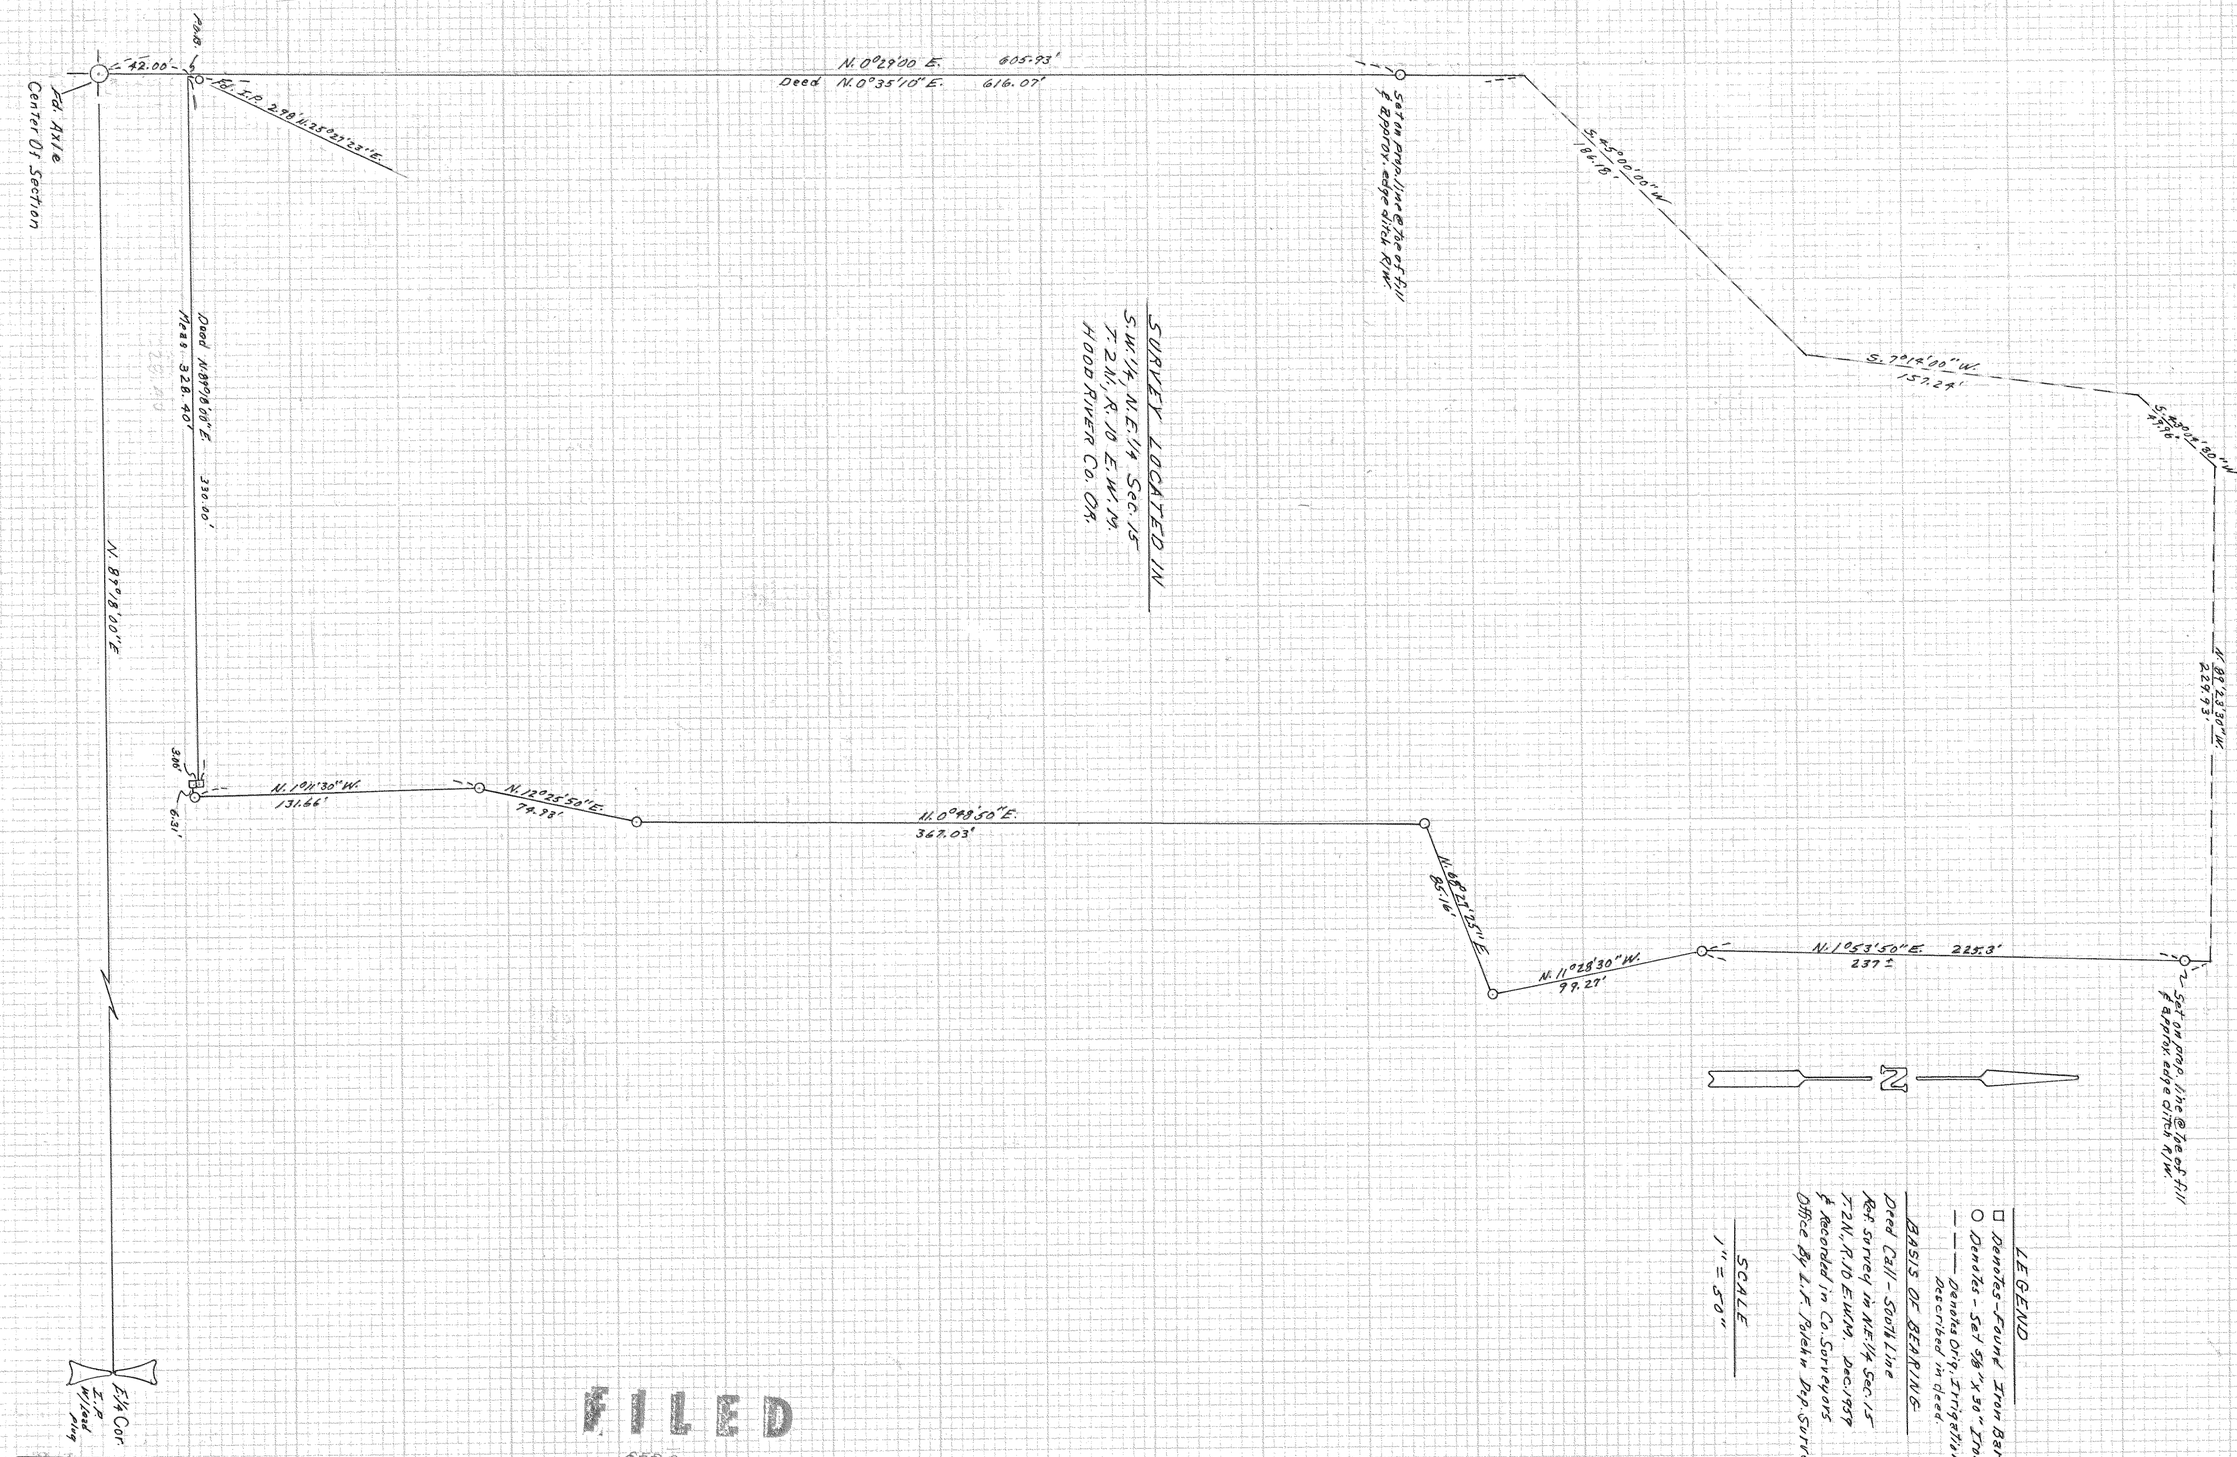

SURVEY LOCATED IN
S.W. 1/4, N.E. 1/4 Sec. 15
T. 2 N., R. 10 E. W.M.
HOOD RIVER Co. OR.

LEGEND
□ Denotes - Found Iron Bar
○ Denotes - Set 5/8" x 30" Iron Rod
— — — Denotes Orig. Irrigation Line Survey Described in deed.

BASIS OF BEARING
Deed Call - South Line
Ref. Survey in N.E. 1/4 Sec. 15
T. 2 N., R. 10 E.W.M. Dec. 1959
& Recorded in Co. Surveyors
Office By L.F. Polehn Dep. Surveyor

SCALE
1" = 50'

REGISTERED PROFESSIONAL LAND SURVEYOR
Larry D. Bishop
OREGON
JULY 11, 1969
LARRY D. BISHOP
896

FILED
SEP 20 1977
COUNTY SURVEYOR
DEPUTY

Date - Aug. 10, 1977

SURVEY BY BISHOP SURVEYING #8 4th Street Hood River, Or. Job # 77B45	SURVEY FOR GARY NEAL

10-93

#77080

#77080