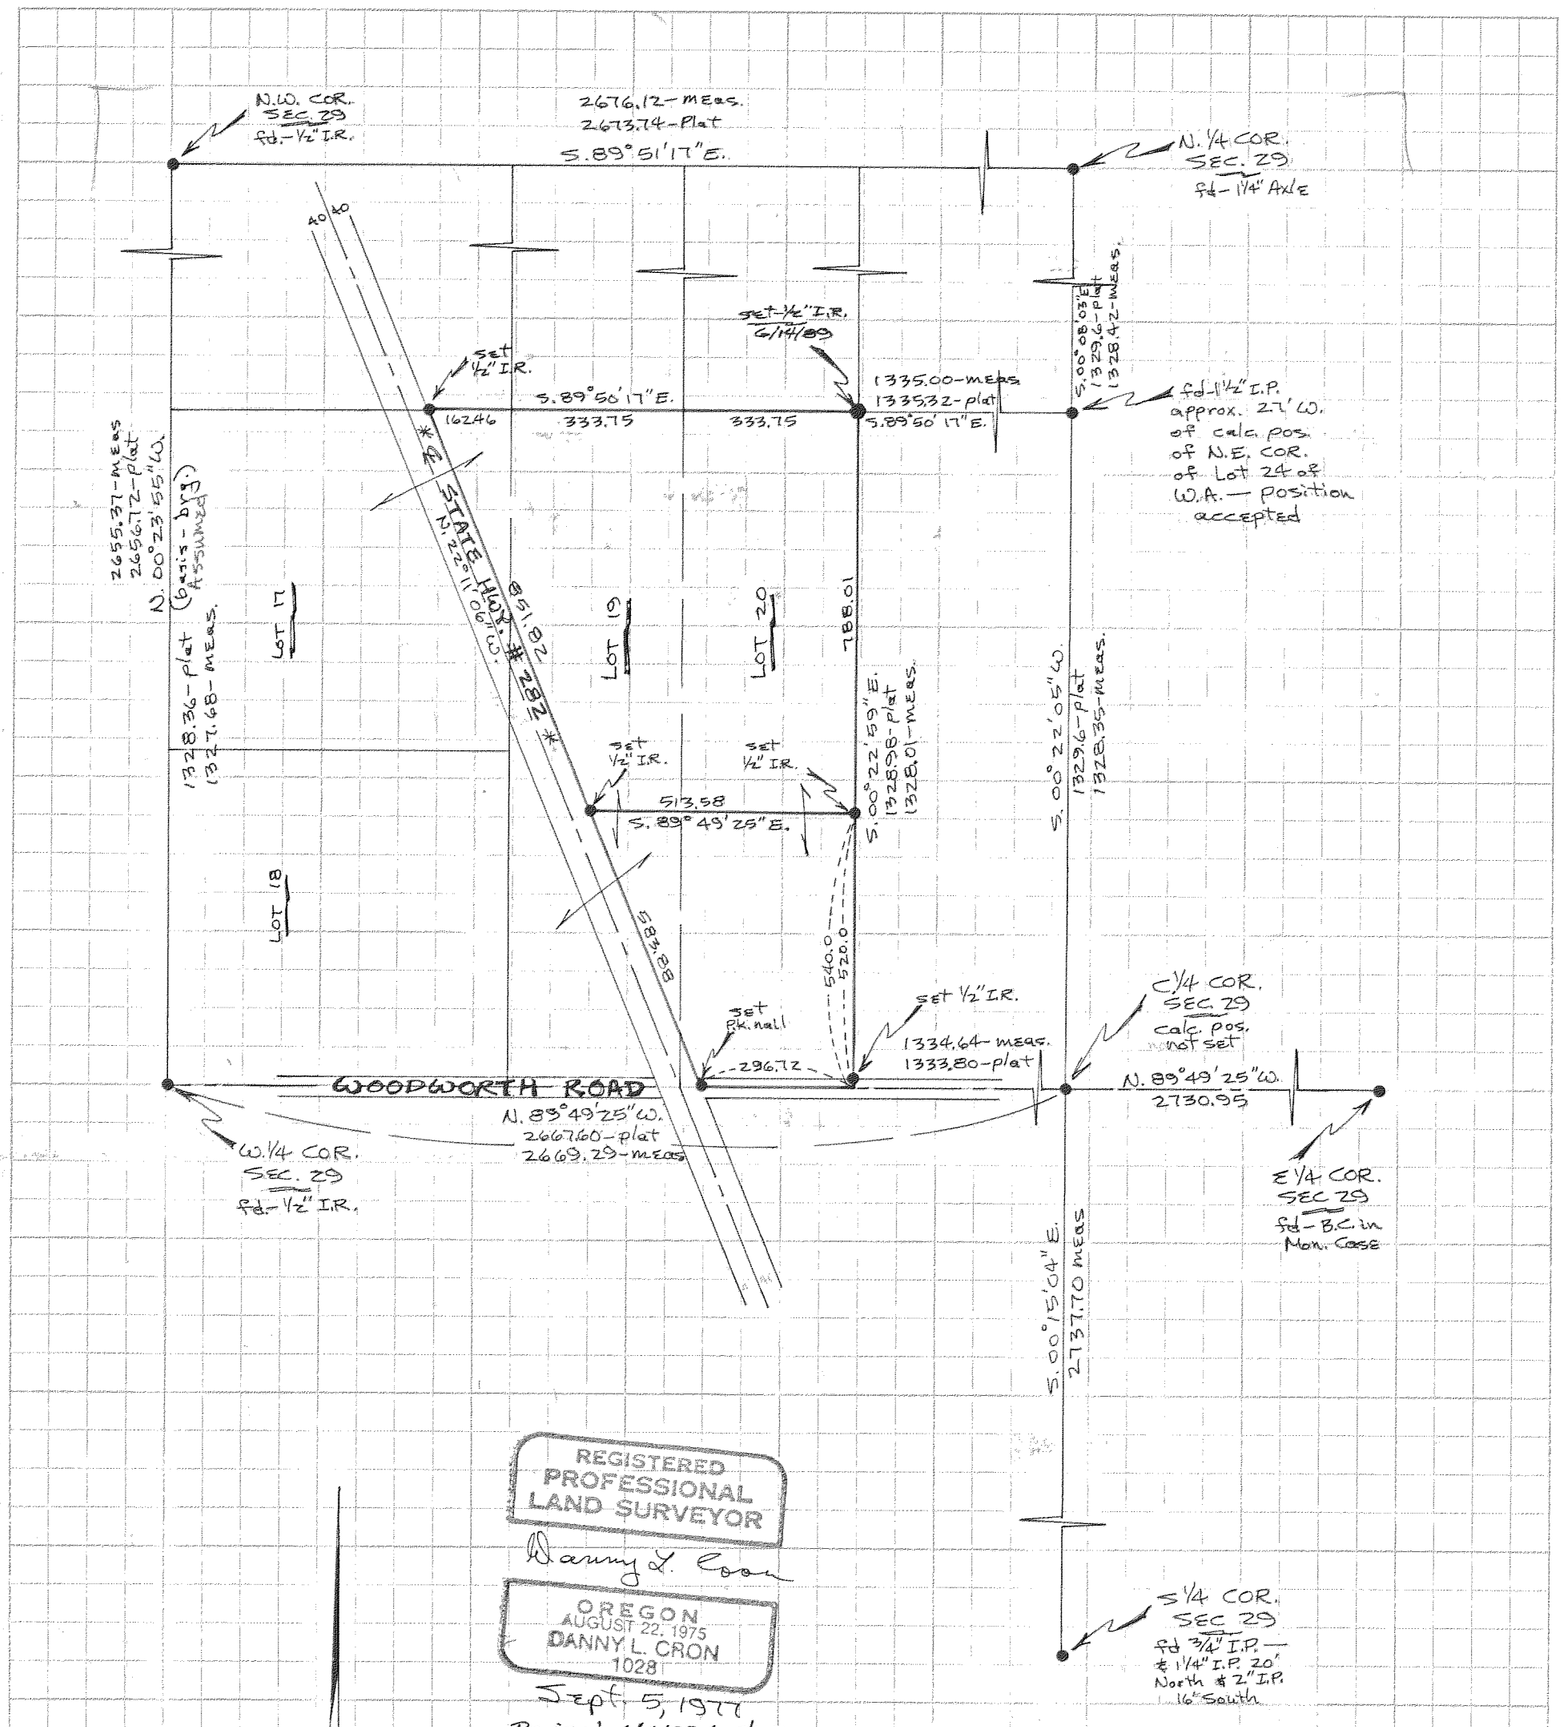

REGISTERED PROFESSIONAL LAND SURVEYOR

Danny L. Cron

OREGON
AUGUST 22, 1975
DANNY L. CRON
1028

Sept. 5, 1977

Revised 6/14/89 to show monument set at N.E. cor. -

Dan Cron
6/16/89

"SURVEY"

FOR — Richard Arthur

LOCATION — That portion of Lots 17, 19, & 20 of platted Woodworth Acres lying Easterly of State Hwy 282 — All in Sec. 29, T.1N., R.10E., W.M.

HOOD RIVER COUNTY, ORE.

scale — 1"=300'

* = ℄ located by existing useage & not by recorded description

FILED

SEP 20 1977

COUNTY SURVEYOR

By _____ DEPUTY

#77054

10-64

KEUFFEL & ESSER CO. MADE IN U.S.A.
ALBANENE GUIDE LINE 10 5513 NON-REPRODUCIBLE 4 X 4 TO THE INCH