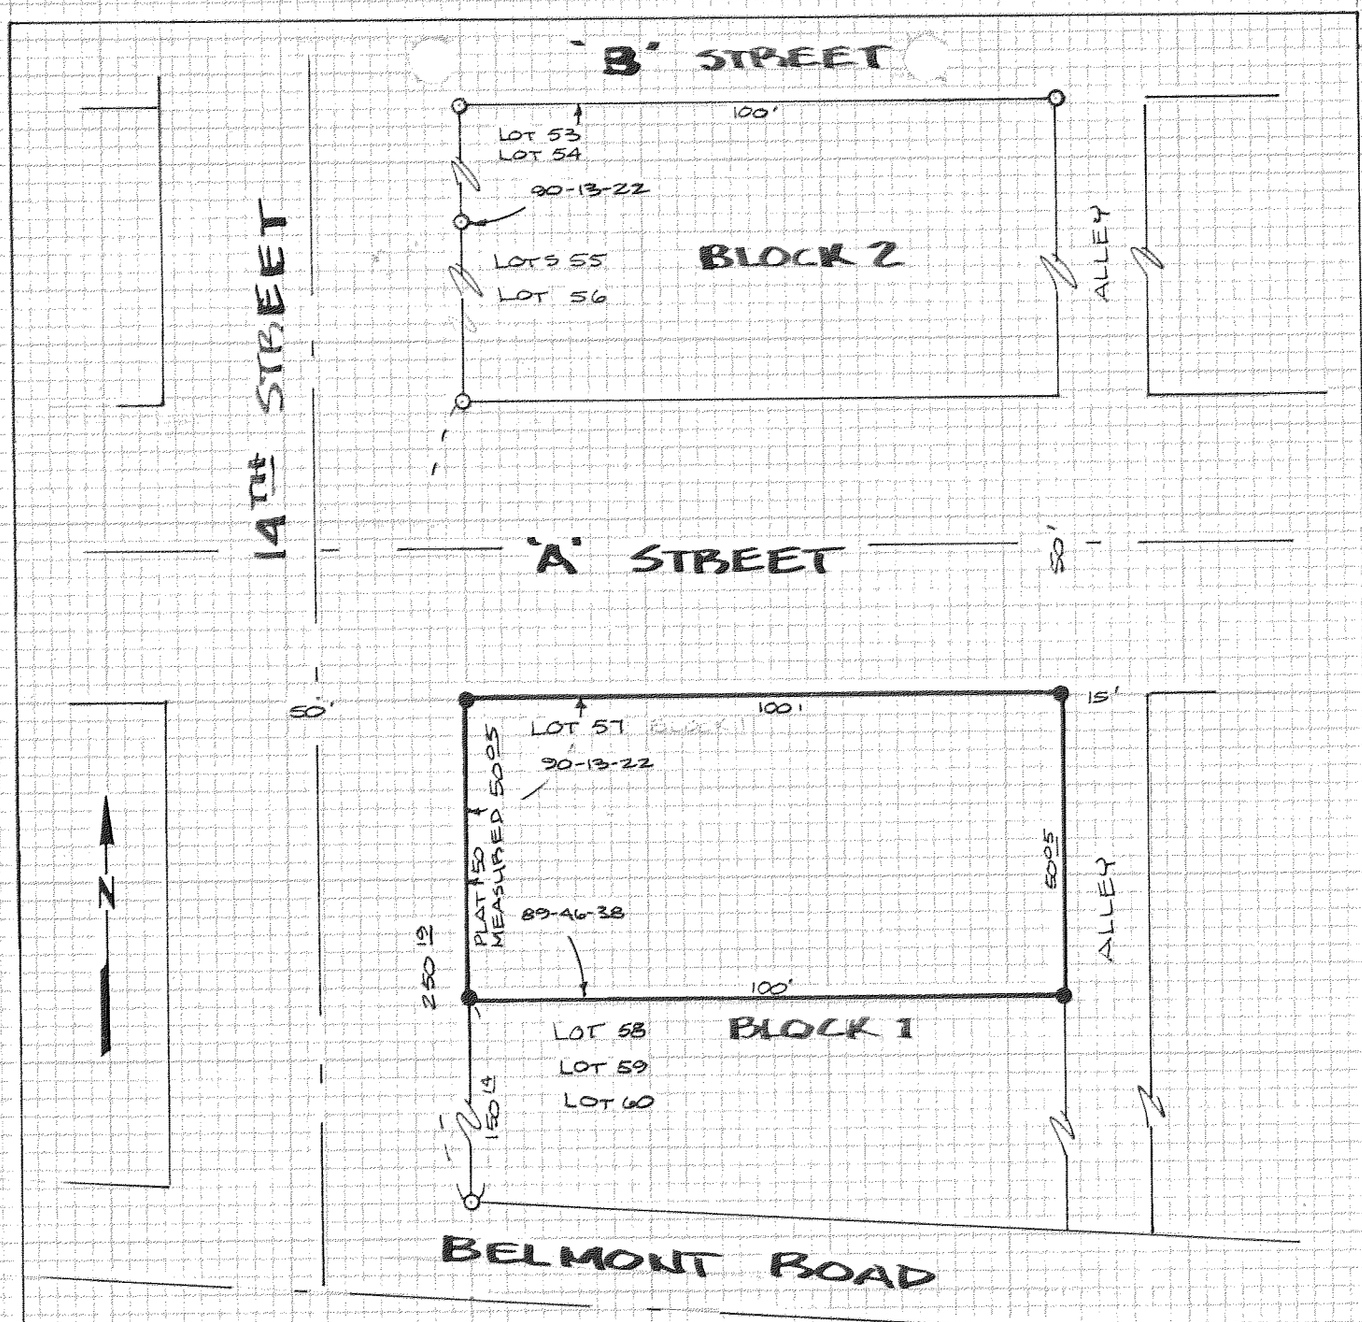

SURVEY LOCATED IN BLOCK 1, STRAHAHAN'S SECOND ADDITION TO HOOD RIVER, ORE

LEGEND:

- ○ FOUND NEWTON RODS
- ● SET 5/8" x 30" IRON RODS

REFERENCE NEWTON SURVEY IN NE¼, SEC 35, T3N, 10E DATED JAN, 1972

FILED

MAR 28 1978

COUNTY SURVEYOR

By _____ DEPUTY

REGISTERED PROFESSIONAL LAND SURVEYOR

Larry D. Bishop

OREGON
JULY 11, 1969
LARRY D. BISHOP
896

SURVEY FOR

VERNON REED

HOOD RIVER, ORE

BISHOP SURVEYING

DATE: FEB 20, 1978
SCALE 1" = 30'
DRAWN: R. GAYLORD
PROJECT: 78007

#78032 10-25