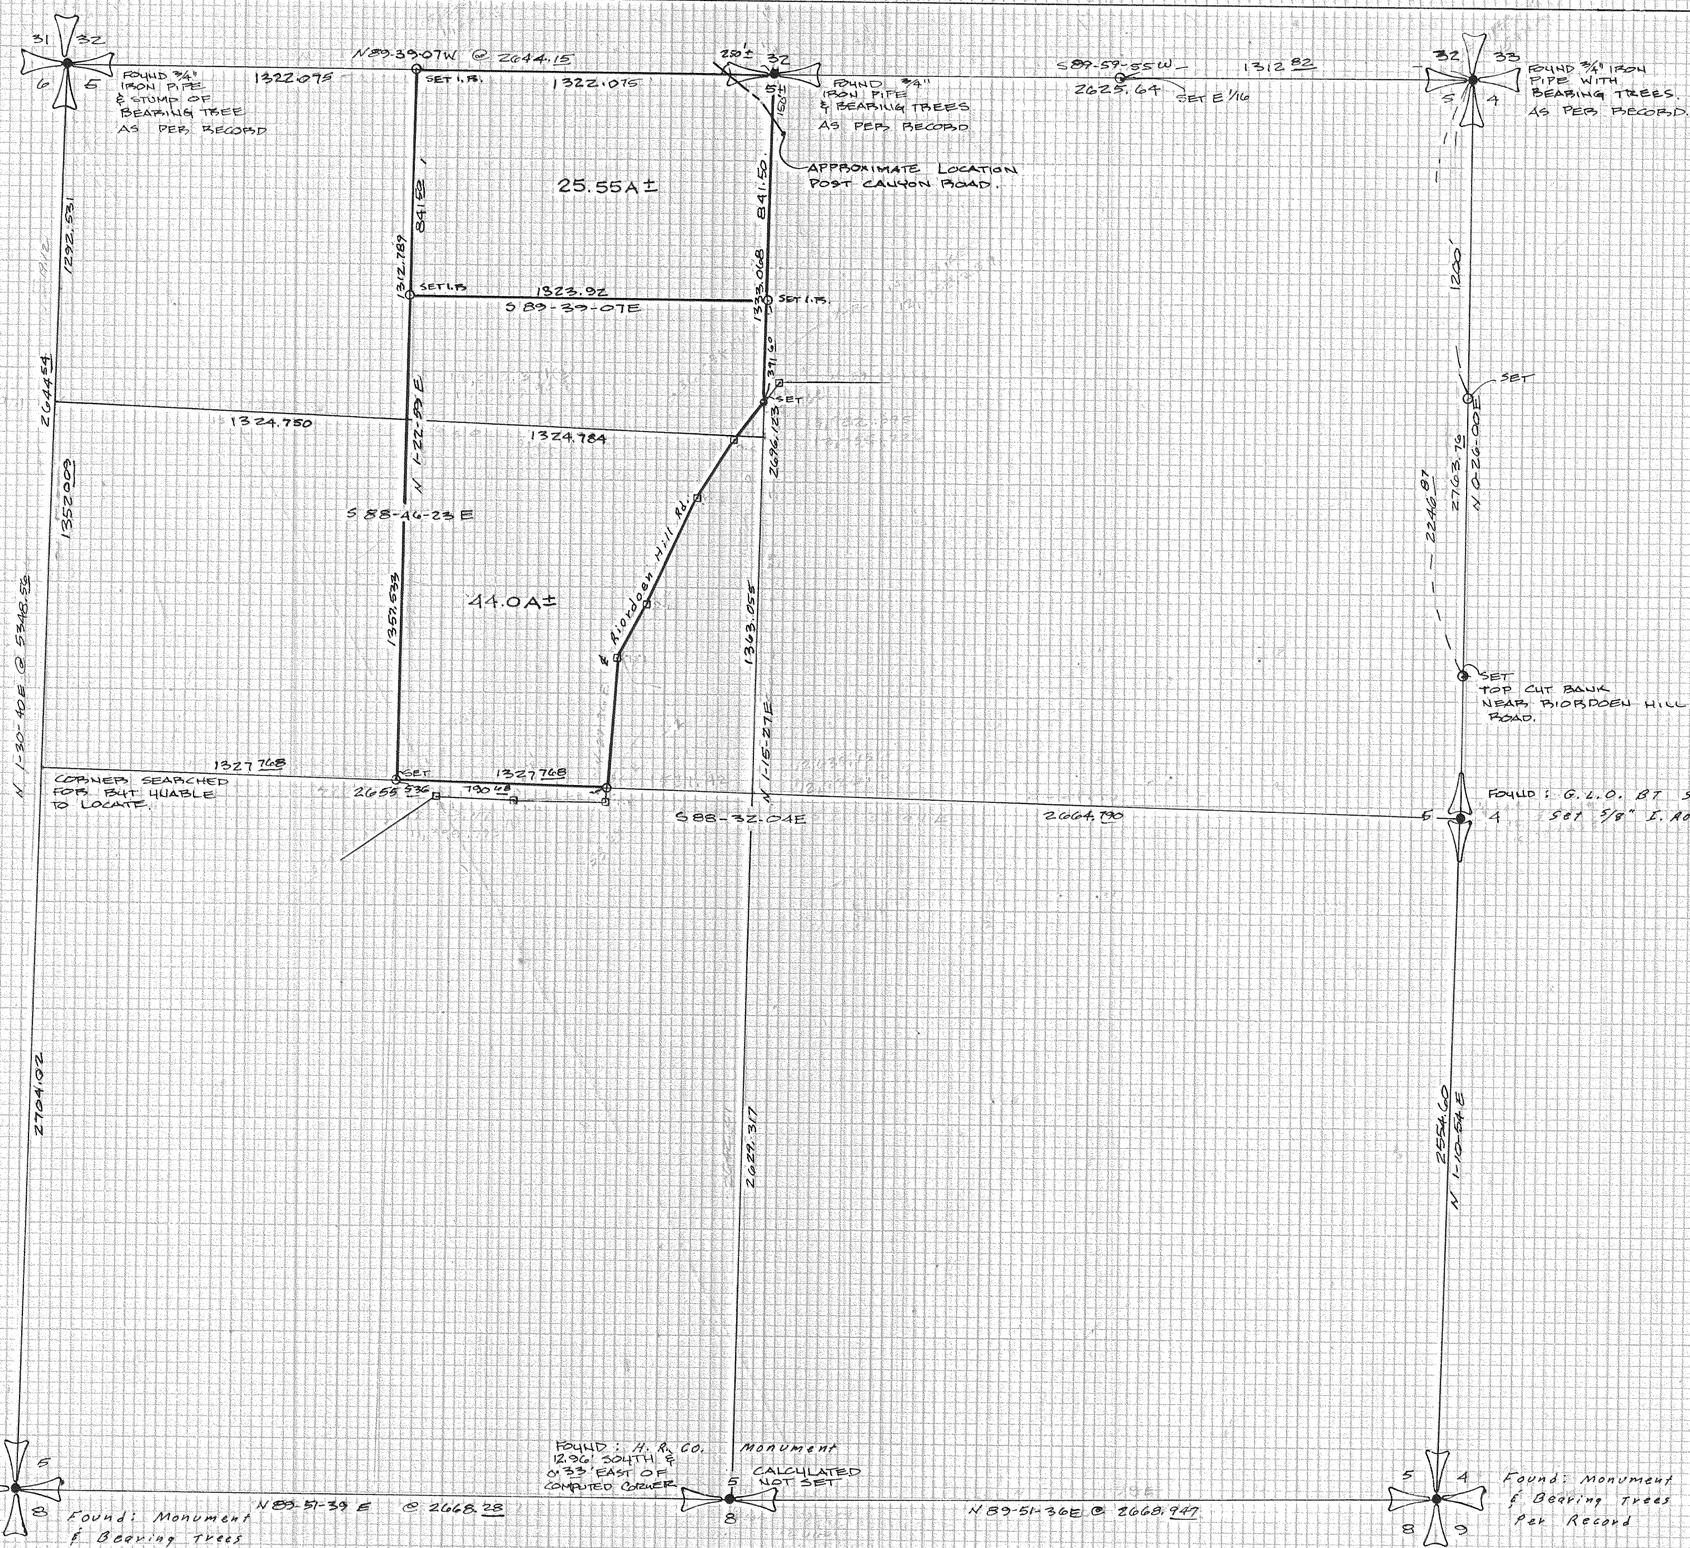

BASIS OF BEARING

SOLAR OBSERVATION

SURVEY LOCATED IN SEC 5, T2N, R10E, WM HOOD RIVER COUNTY, ORE

LEGEND:

- ● FOUND MONUMENT
- ○ SET 5/8"x30" IRON ROD

REGISTERED PROFESSIONAL LAND SURVEYOR
Larry D. Bishop
OREGON JULY 11, 1969 LARRY D. BISHOP 896

FILED
MAR 28 1978
COUNTY SURVEYOR
By _____ DEPUTY

#78035

16 AUG 78 REVISED TO SHOW 3 IRON RODS SET IN NE 1/4 PROP

BOUNDARY SURVEY FOR HAROLD HOOVER

BISHOP SURVEYING

DATE: 2-20-78 SCALE: 1"=400'
DRAWN: B.O.H. SURVEY: L.B.
PROJECT: 11829

10-97
#78035