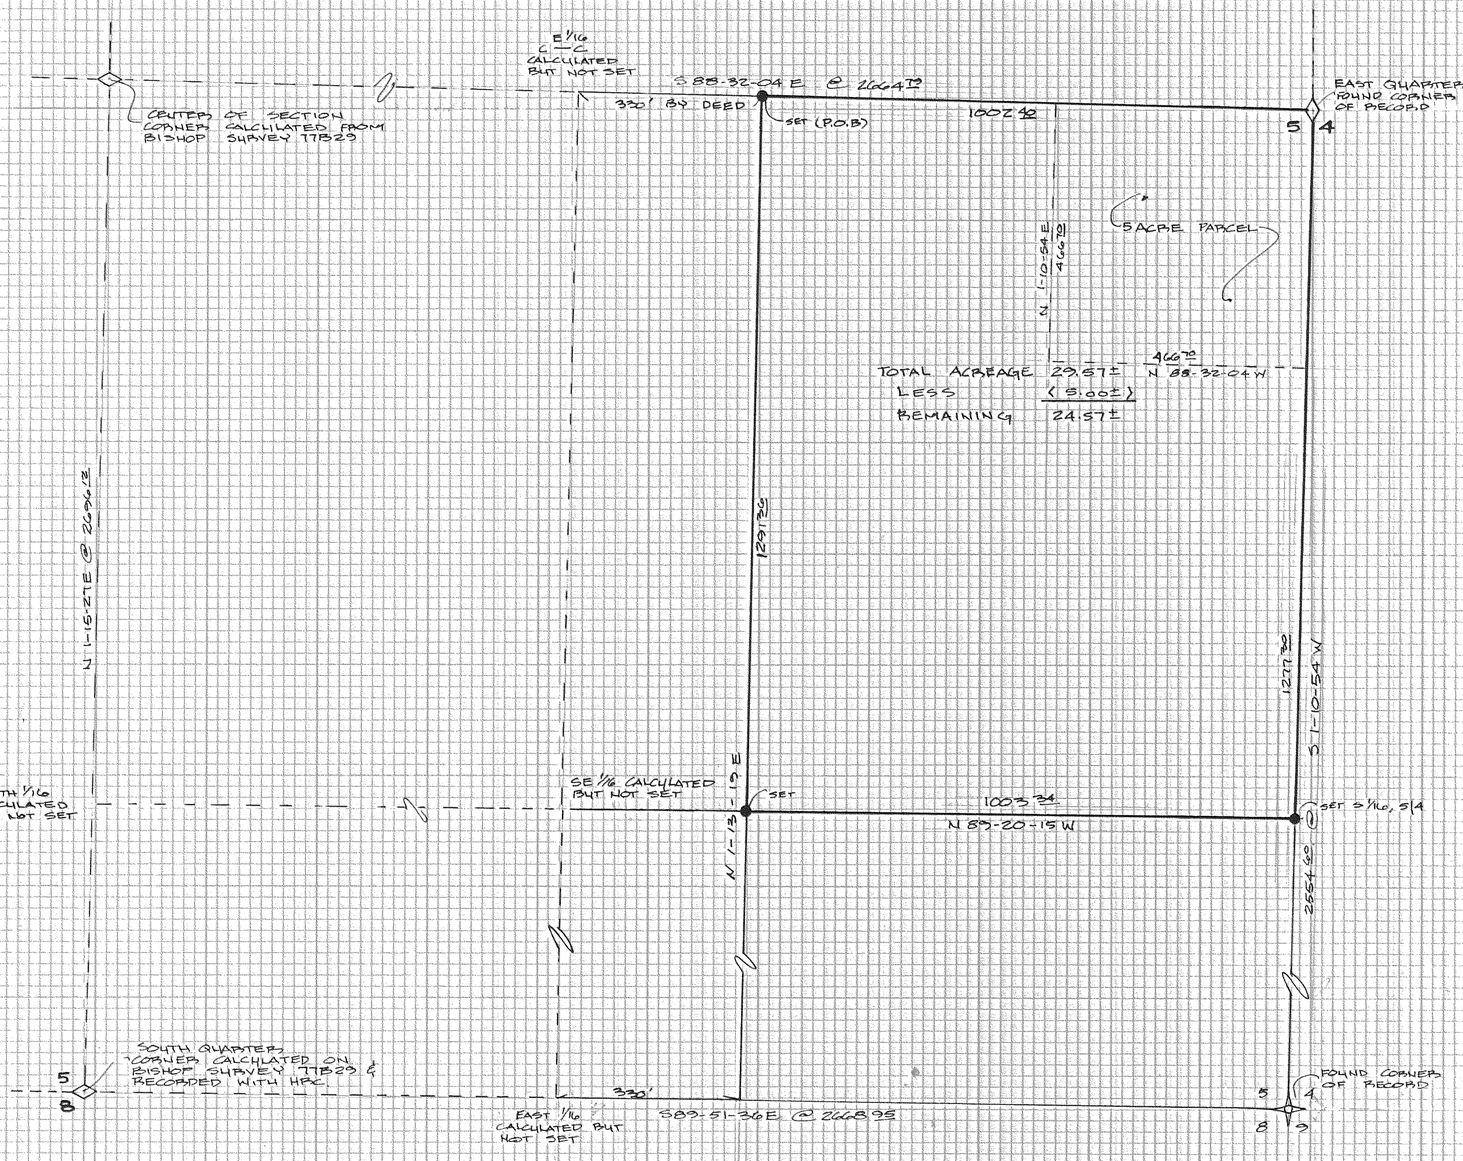

BASIS OF BEARING:

REFERENCE BISHOP SURVEYING PROJECT 77B29 DATED 2-20-'78 WHICH WAS A SUBDIVISION OF SECTION 5 BY PROTRACTION

SURVEY LOCATED IN:

SE 1/4, SEC 5, T 2N, R 10E, WM
HOOD RIVER COUNTY, ORE

LEGEND

- ● SET 5/8" x 30" IRON ROD
- ◇ FOUND MONUMENT

FILED.
MAY 1978
COUNTY SURVEYOR
By
DEPUTY

REGISTERED PROFESSIONAL LAND SURVEYOR
Larry D. Bishop
OREGON JULY 11, 1969 LARRY D. BISHOP 896

BOUNDARY SURVEY FOR
H. BLANE HOWELL

HOOD RIVER, ORE

BISHOP SURVEYING
DATE: 4-21-'78
SCALE: 1" = 200'
SURVEY: L. BISHOP
DRAWN: R. GAYLORD
PROJECT: 78B020

11-105

#78050