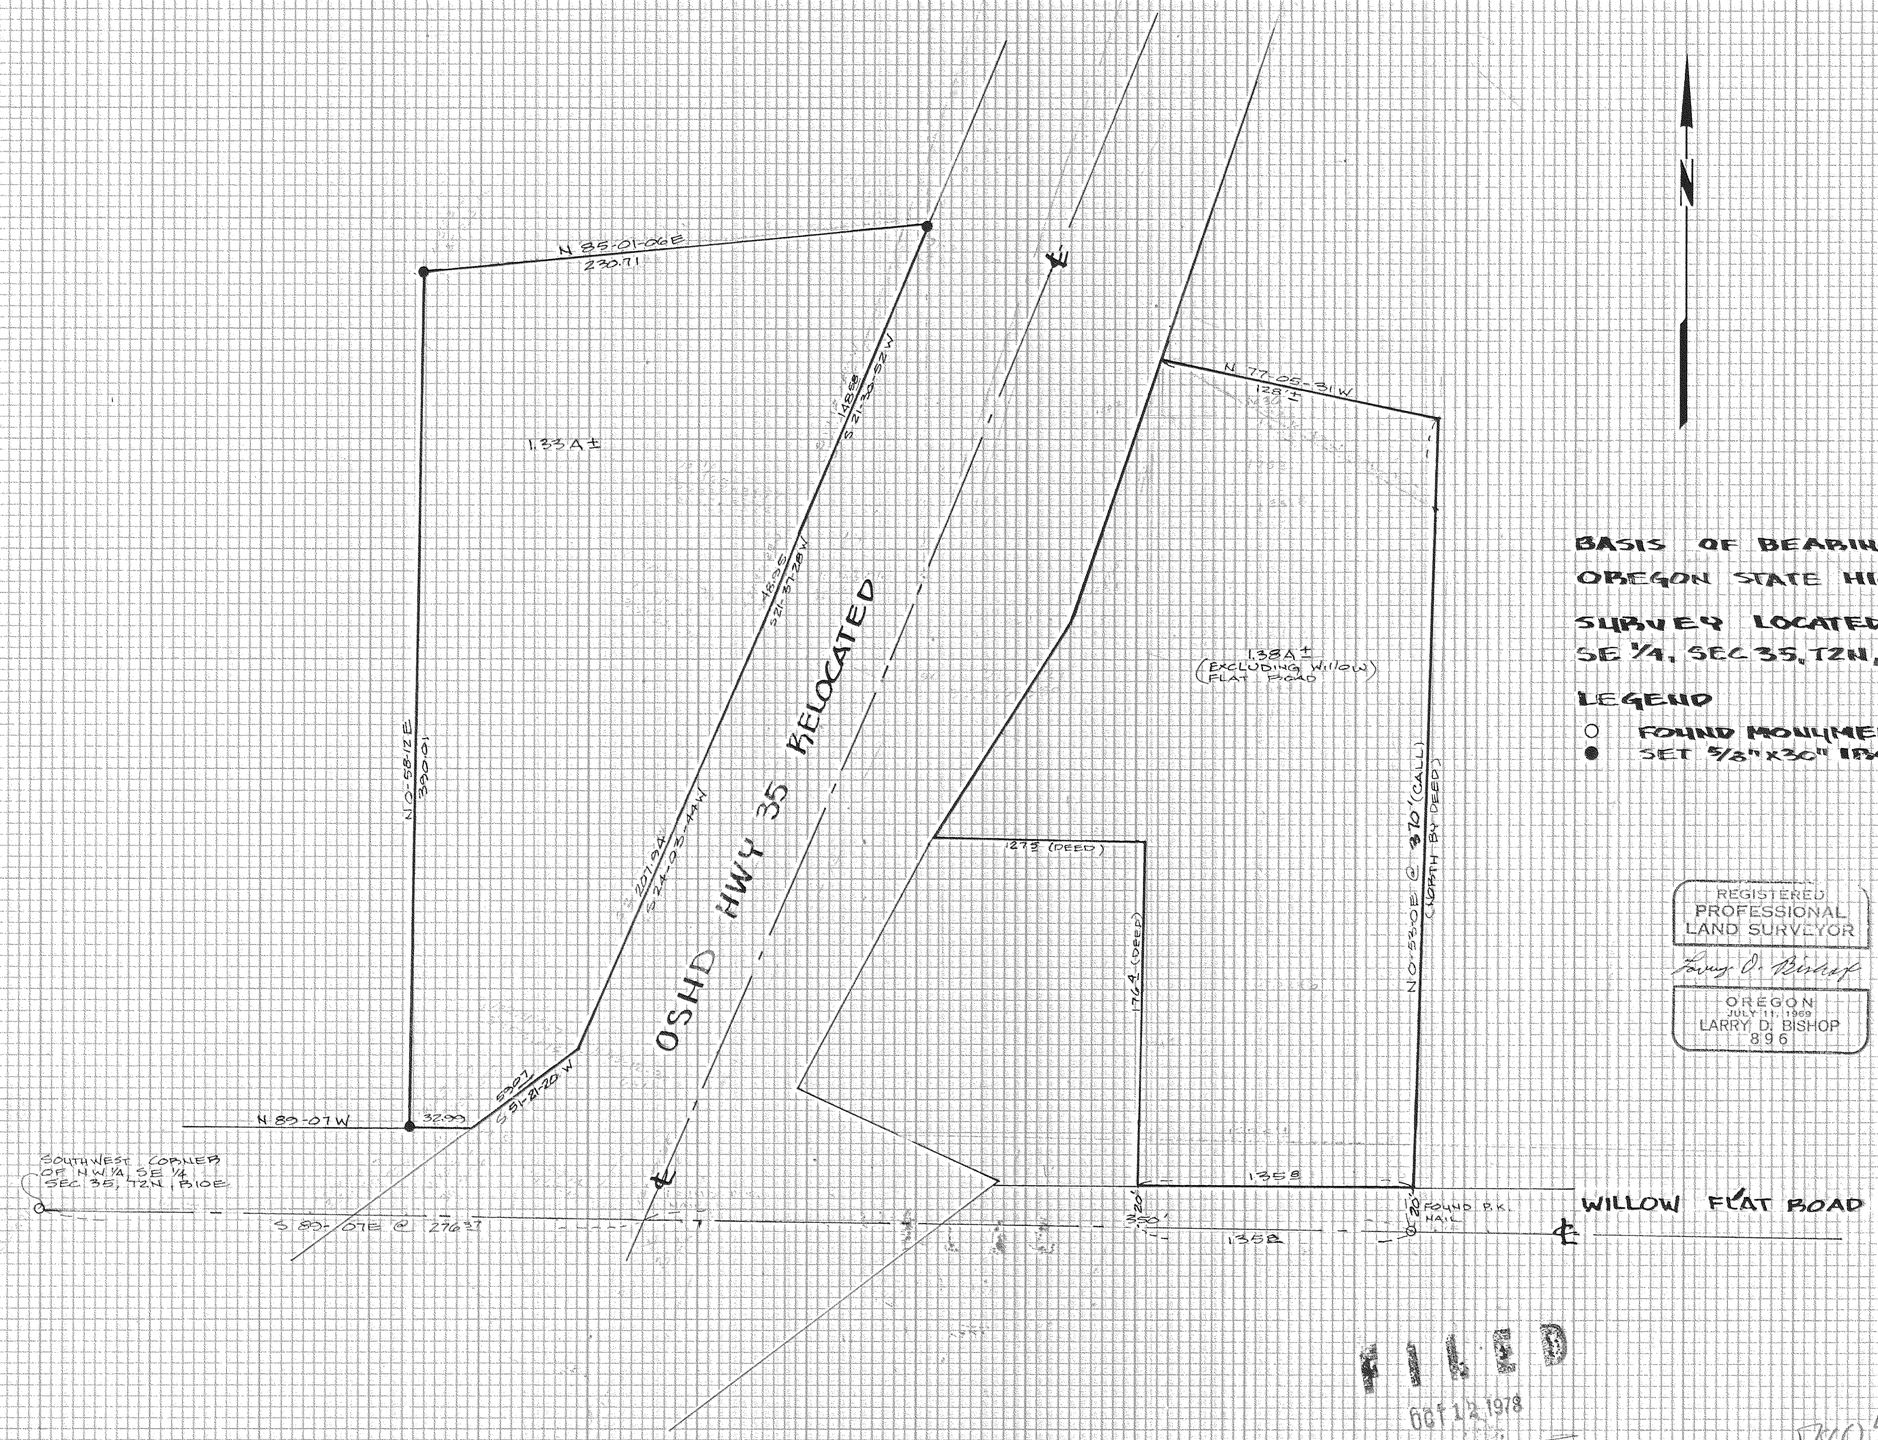

BASIS OF BEARING:
OREGON STATE HIGHWAY DEPT.

SURVEY LOCATED IN:
SE 1/4, SEC 35, T2N, R10E

LEGEND
○ FOUND MONUMENT AS NOTED
● SET 5/8" x 30" IRON ROD

REGISTERED PROFESSIONAL LAND SURVEYOR
Larry D. Bishop
OREGON
JULY 11, 1969
LARRY D. BISHOP
896

FILED
OCT 12 1978
COUNTY SURVEYOR
BY DEPUTY

78058

SURVEY FOR
OLEEN FAIRCHILD
HOOD RIVER, OR

BISHOP SURVEYING
DATE: MAY 26, 1978
SCALE: 1" = 50'
DRAWN: B. GAYLORD
PROJECT: 78B042

11-076