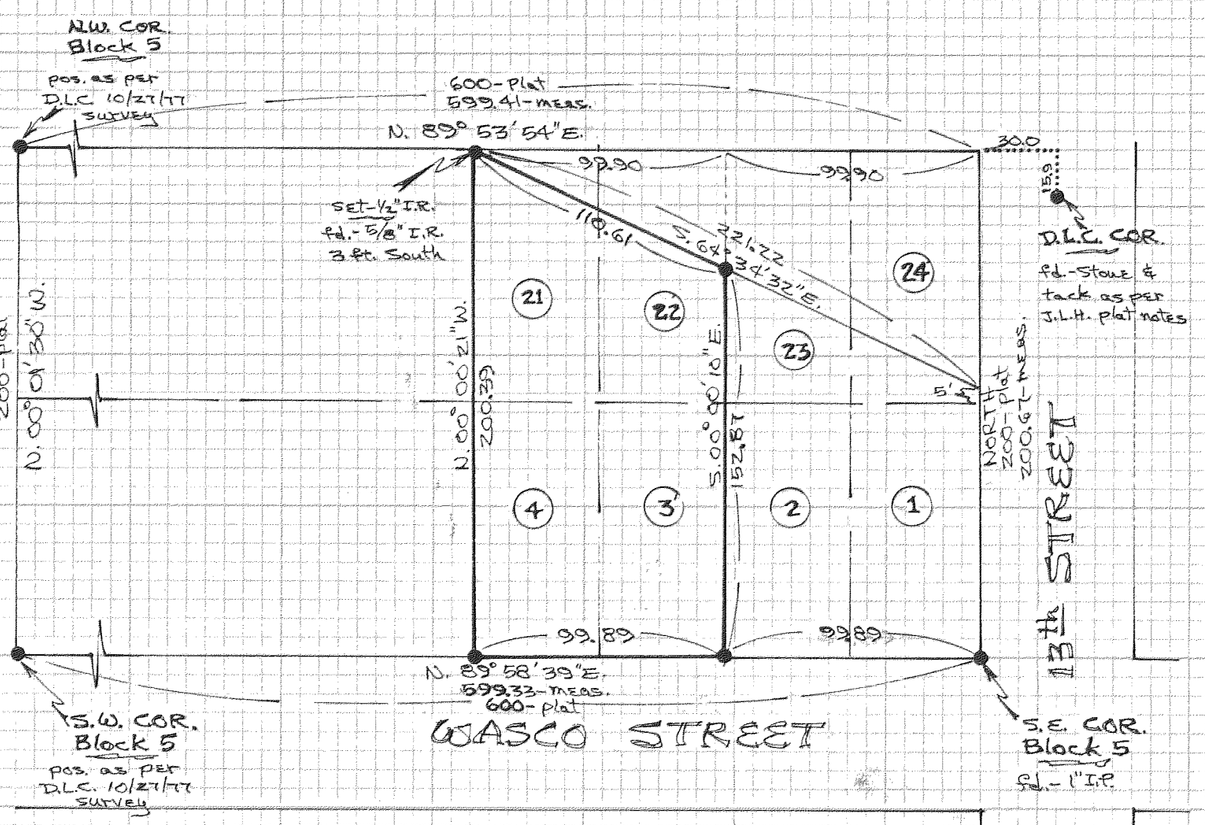

SHEET NO.....OF.....

JOB NO.....

SUBJECT.....

DATE.....

BY.....

CHKD. BY.....

DATE.....

REGISTERED PROFESSIONAL LAND SURVEYOR

Danny L. Cron

OREGON
AUGUST 22, 1975
DANNY L. CRON
1028

JUNE 28, 1978

FILED

JUL 12 19[illegible]

COUNTY SURVEYOR

FILED

OCT 12 1978

COUNTY SURVEYOR

By DEPUTY

N

SCALE—1"=60'

●=½" iron rod monument set unless noted

Basis of Bearing & Block subdivision as per D.L.C. survey for Cheney dated 10/27/77

78068

"SURVEY"

FOR—Ann Krumenacker

LOCATION—Lots 3 & 4 & portion of Lots 21 & 22 of Block 5 of Platted Amended Plat of Idlewild to the City of Hood River

HOOD RIVER COUNTY, OREGON

3N 10 26 DA

11-026