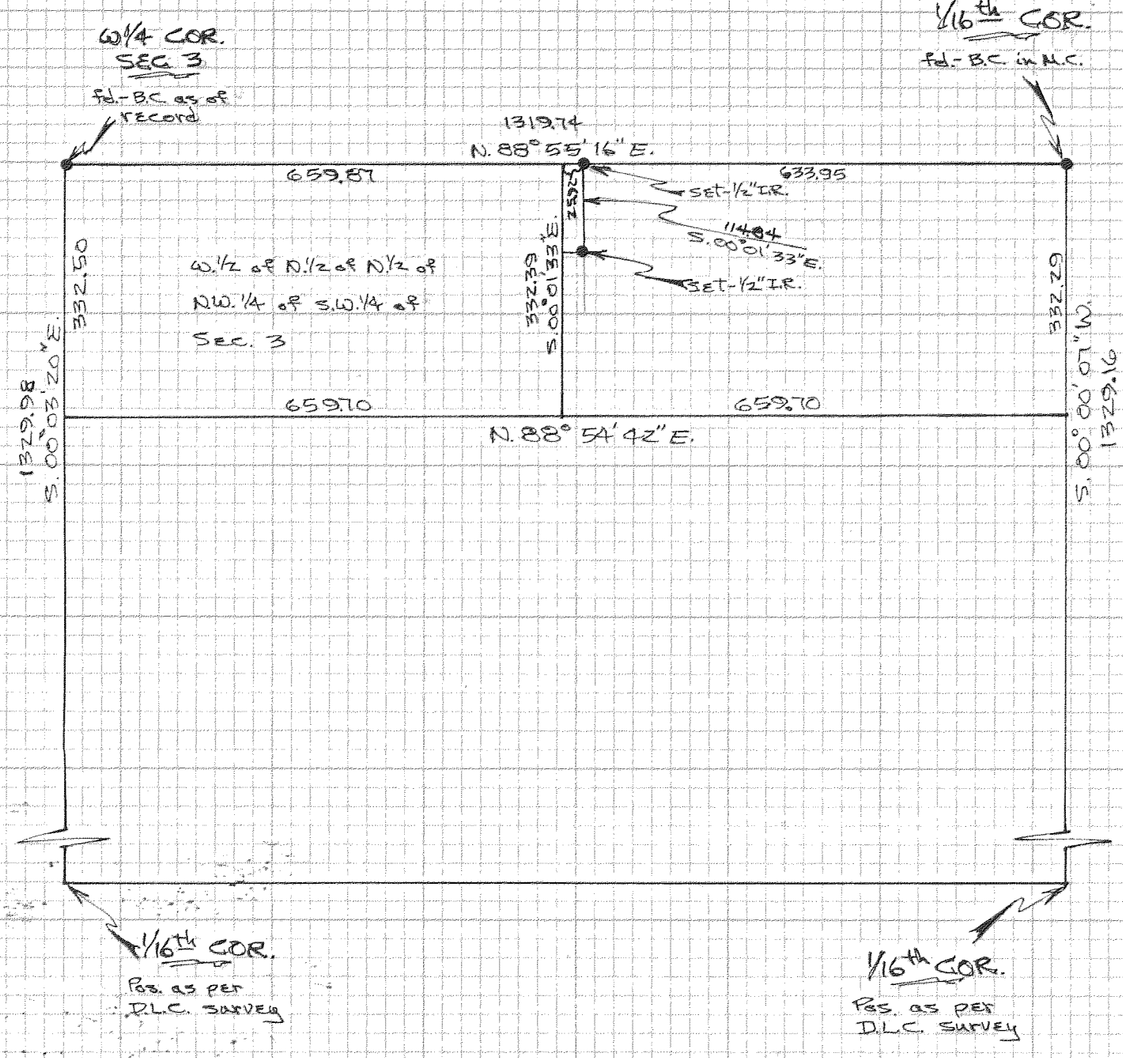


REGISTERED PROFESSIONAL LAND SURVEYOR

Danny L. Cron

OREGON
AUGUST 22, 1975
DANNY L. CRON
1028

July 6, 1978

FILED
OCT 12 1978
COUNTY SURVEYOR
By
DEPUTY

scale — 1" = 200'

Basis of Bearing & Section subdivision as per D.L.C. survey for Martin dated 1/31/78

"SURVEY"

FOR — Chuck Becker

LOCATION — Parcel located in the N.1/2 of the N.1/2 of the N.W.1/4 of the S.W.1/4 of Sec. 3, T.2N., R.10E., W.M.

HOOD RIVER COUNTY, OREGON

78069

FILED
JUL 12 1978
COUNTY SURVEYOR
By
DEPUTY

11-025

SHEET NO. ..... OF .....
JOB NO. .....
SUBJECT .....
BY ..... DATE .....
CHKD. BY ..... DATE .....