BY..... DATE..... SUBJECT..... SHEET NO..... OF.....

CHKD. BY..... DATE..... JOB NO.....

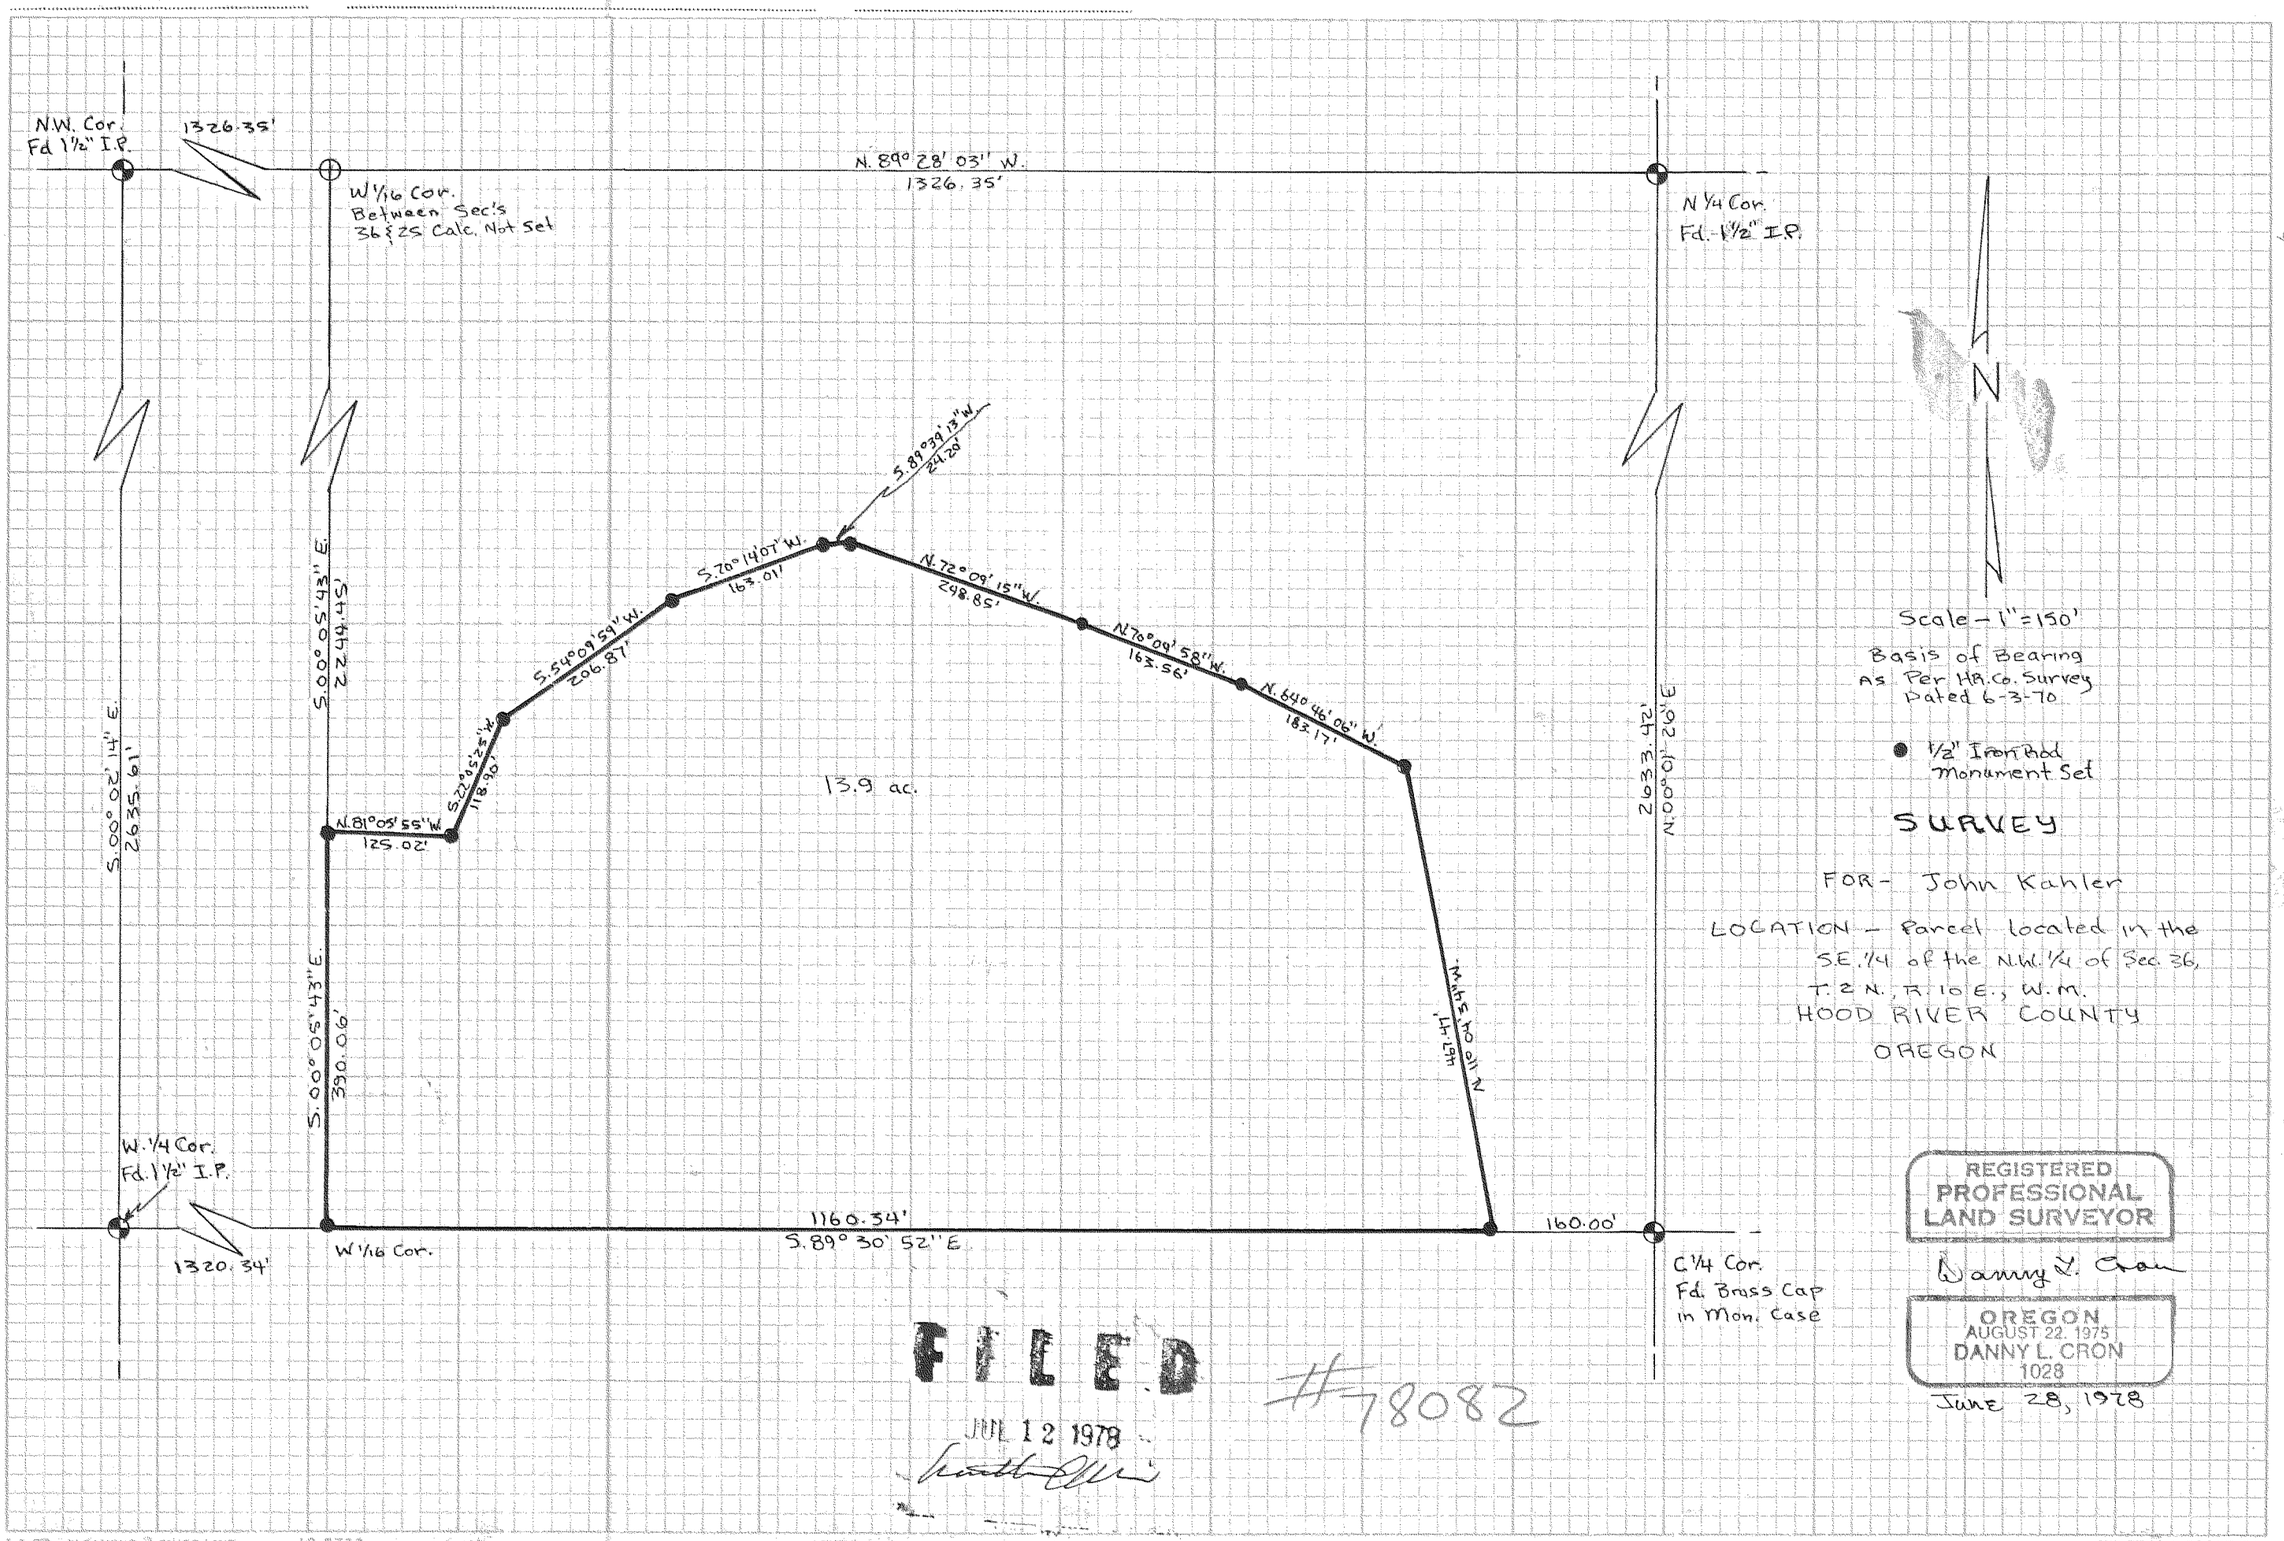

SURVEY

FOR - John Kahler

LOCATION - Parcel located in the S.E. ¼ of the N.W. ¼ of Sec. 36, T. 2 N., R. 10 E., W.M. HOOD RIVER COUNTY OREGON

REGISTERED PROFESSIONAL LAND SURVEYOR

Danny L. Cron

OREGON
AUGUST 22, 1975
DANNY L. CRON
1028

JUNE 28, 1978

FILED

JUL 12 1978

#78082

#78082 11-039

ALBANENE 9 GUIDE LINE 10 9733
5 X 5 TO THE INCH
KEUFFEL & ESSER CO.
MADE IN U.S.A.