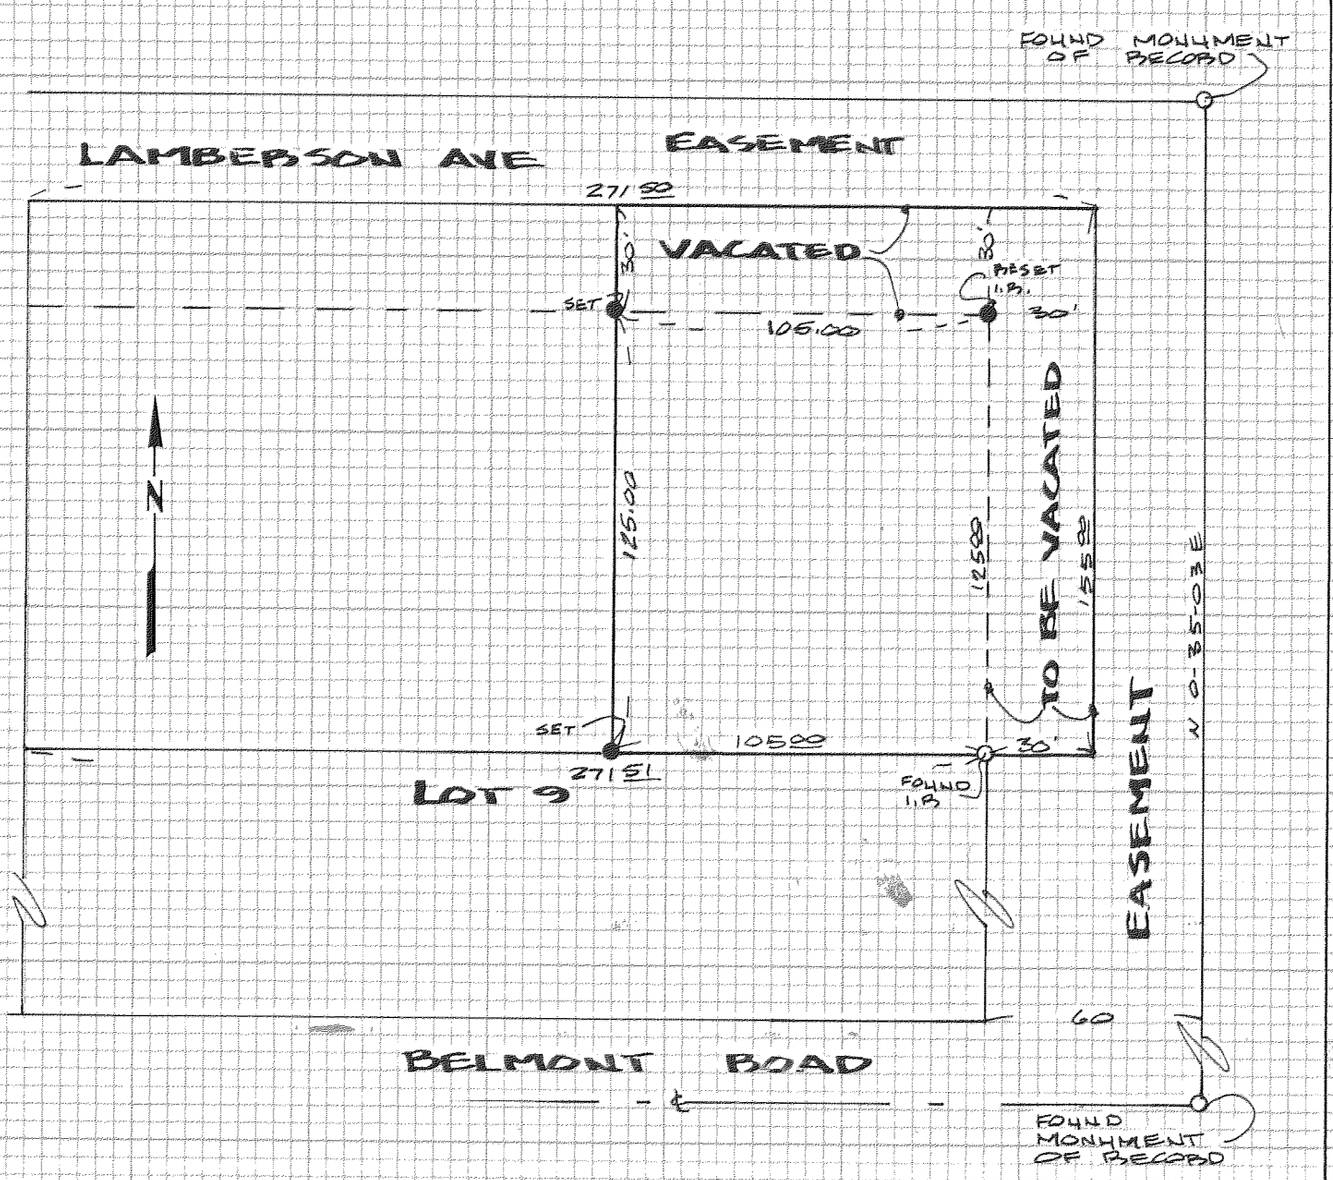

SURVEY LOCATED IN
LOT 9, EAST BELMONT
SEC 34, T3N, R10E WM
HOOD RIVER COUNTY, OR

LEGEND
- ● SET 5/8"x30" IRON ROD
- ○ FOUND MONUMENT

BASIS OF BEARING
REF: DAI JOB 73266
DATED 3-25-74

REGISTERED
PROFESSIONAL
LAND SURVEYOR

Larry D. Bishop

OREGON
JULY 11, 1969
LARRY D. BISHOP
896

FILED
AUG 16 1978

SURVEY FOR:
DON HUNAMAKER
C/O MIKE MAYBER

BISHOP SURVEYING
DATE: 8-8-78
SCALE: 1"=50'
DRAWN: B. GAYLORD
PROJECT: 18B080-2

78086 1-001