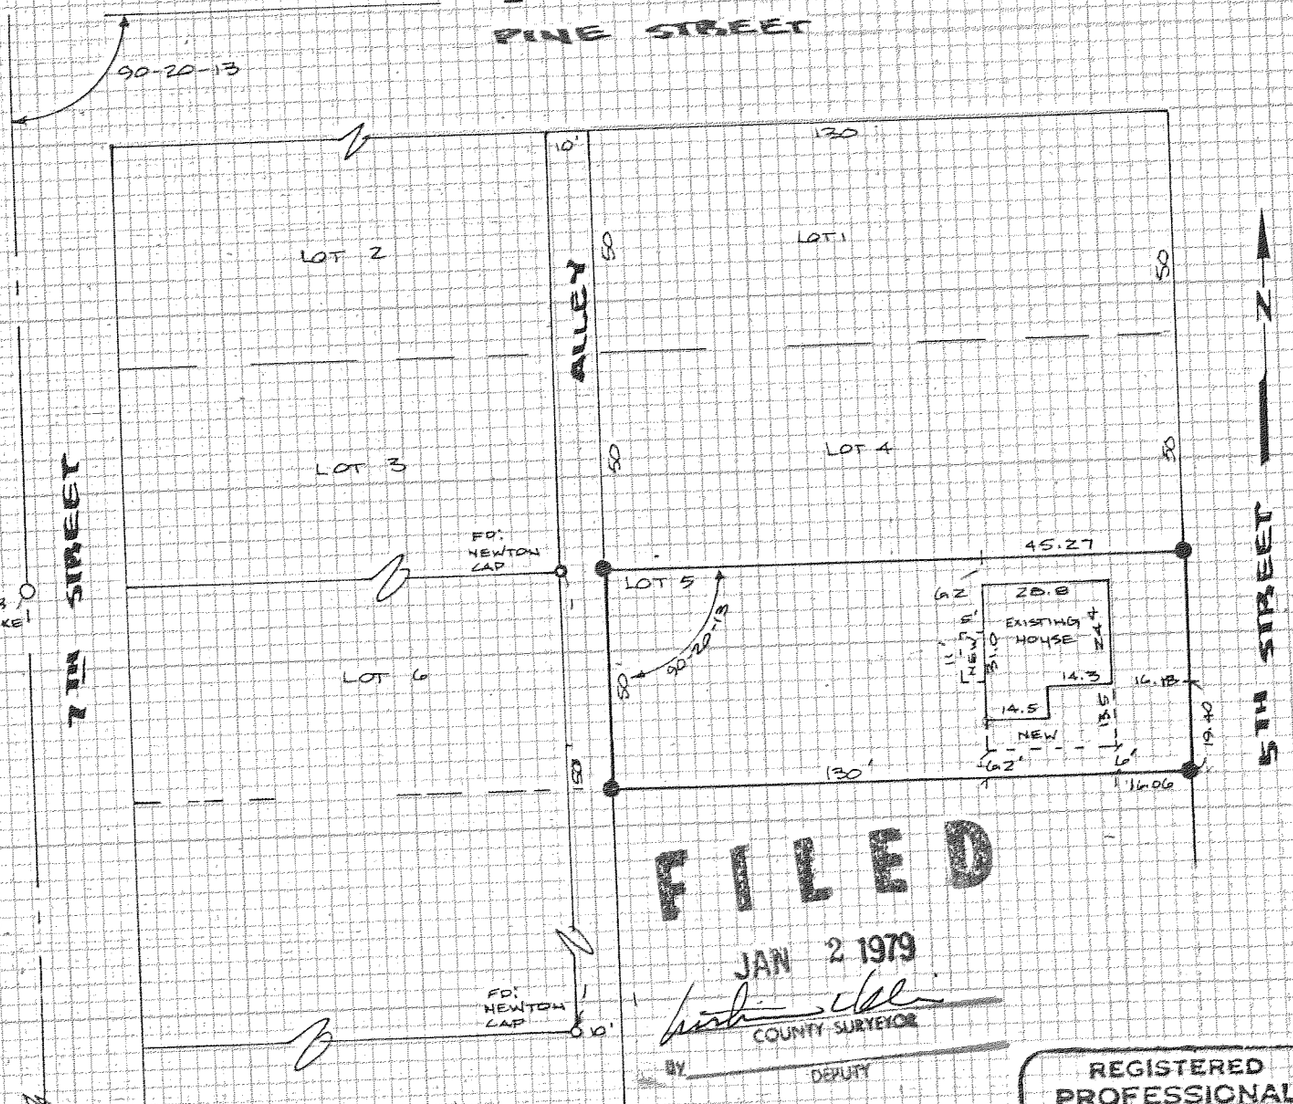

FILED

JAN 2 1979

COUNTY SURVEYOR

BY DEPUTY

REGISTERED PROFESSIONAL LAND SURVEYOR

OREGON
JULY 11, 1969
LARRY D. BISHOP
895

SURVEY LOCATED BLOCK B, LOT 5, BARRETT SIPMA ADDITION TO THE CITY OF HOOD RIVER

LEGEND:

- ● SET 5/8"X30" IRON ROD
- O FOUND MONUMENT

REF: NEWTON SURVEY JULY 17, 1972 & FILED WITH HOOD RIVER COUNTY.

SURVEY FOR
BILL COCHRAN
HOOD RIVER, OR.

BISHOP SURVEYING
DATE: 12-21-'78
SCALE: 1"=40'
DRAWN: R. GAYLORD
PROJECT: 78152

79006
11-005