FILED

JAN 2 1979

COUNTY SURVEYOR

BY _____ DEPUTY

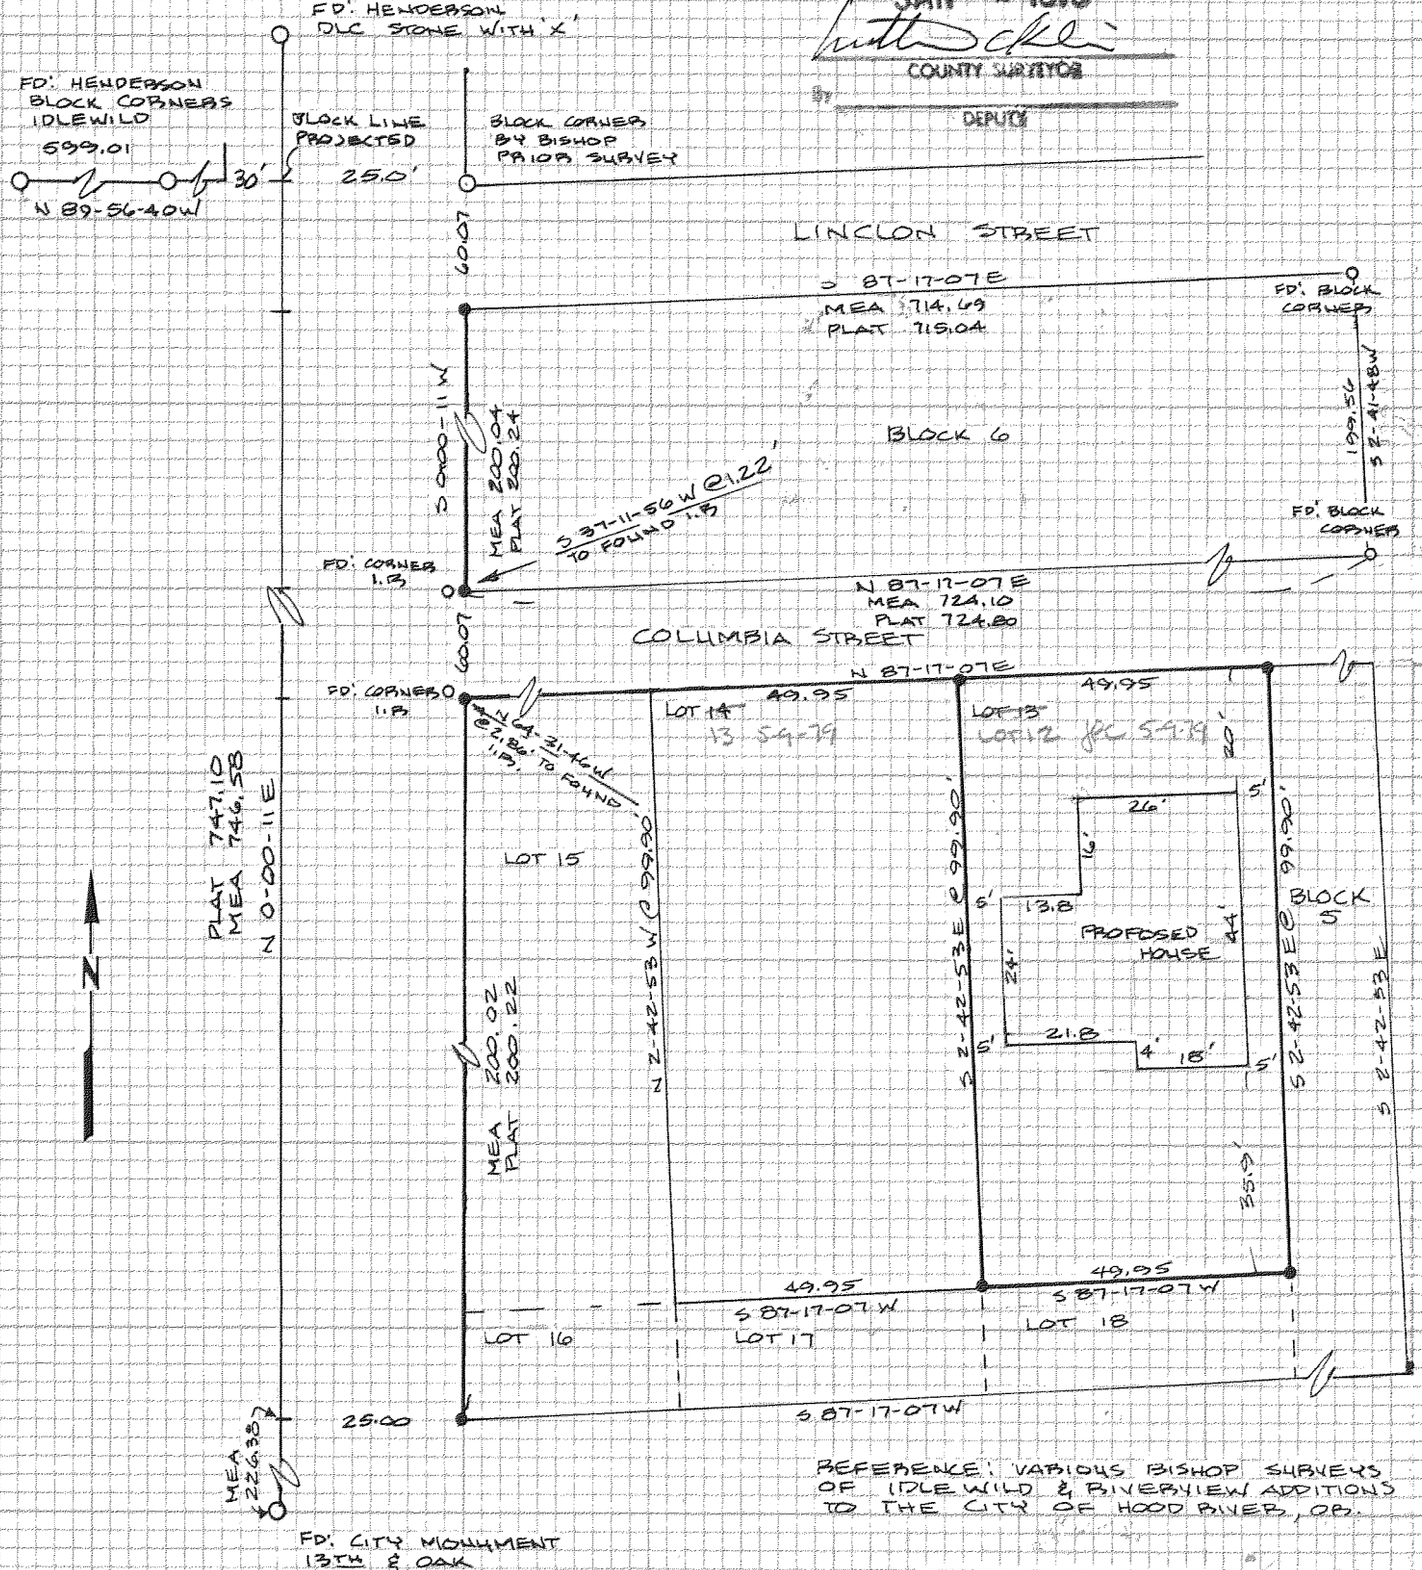


REFERENCE: VARIOUS BISHOP SURVEYS OF IDLEWILD & RIVERVIEW ADDITIONS TO THE CITY OF HOOD RIVER, OR.

REGISTERED PROFESSIONAL LAND SURVEYOR

Larry D. Bishop

OREGON
JULY 11, 1969
LARRY D. BISHOP
896

SURVEY LOCATED IN:

BLOCKS 6 & 5, RIVERVIEW ADDITION TO THE CITY OF HOOD RIVER, ORE

BASIS OF BEARING: HENDERSON REPLAT OF IDLEWILD ADDITION TO HOOD RIVER

LEGEND:

O FOUND ACCEPTABLE MONUMENT

● SET 5/8" x 30" IRON ROD

SURVEY FOR

LES HAWKINS

MILWAUKIE, OR.

BISHOP SURVEYING
DATE: 12-8-78
SCALE: 1" = 30' FOR LOTS 14 & 13
DRAWN: B. GAYLORD
PROJECT: 78B142-A

11-007

#79015