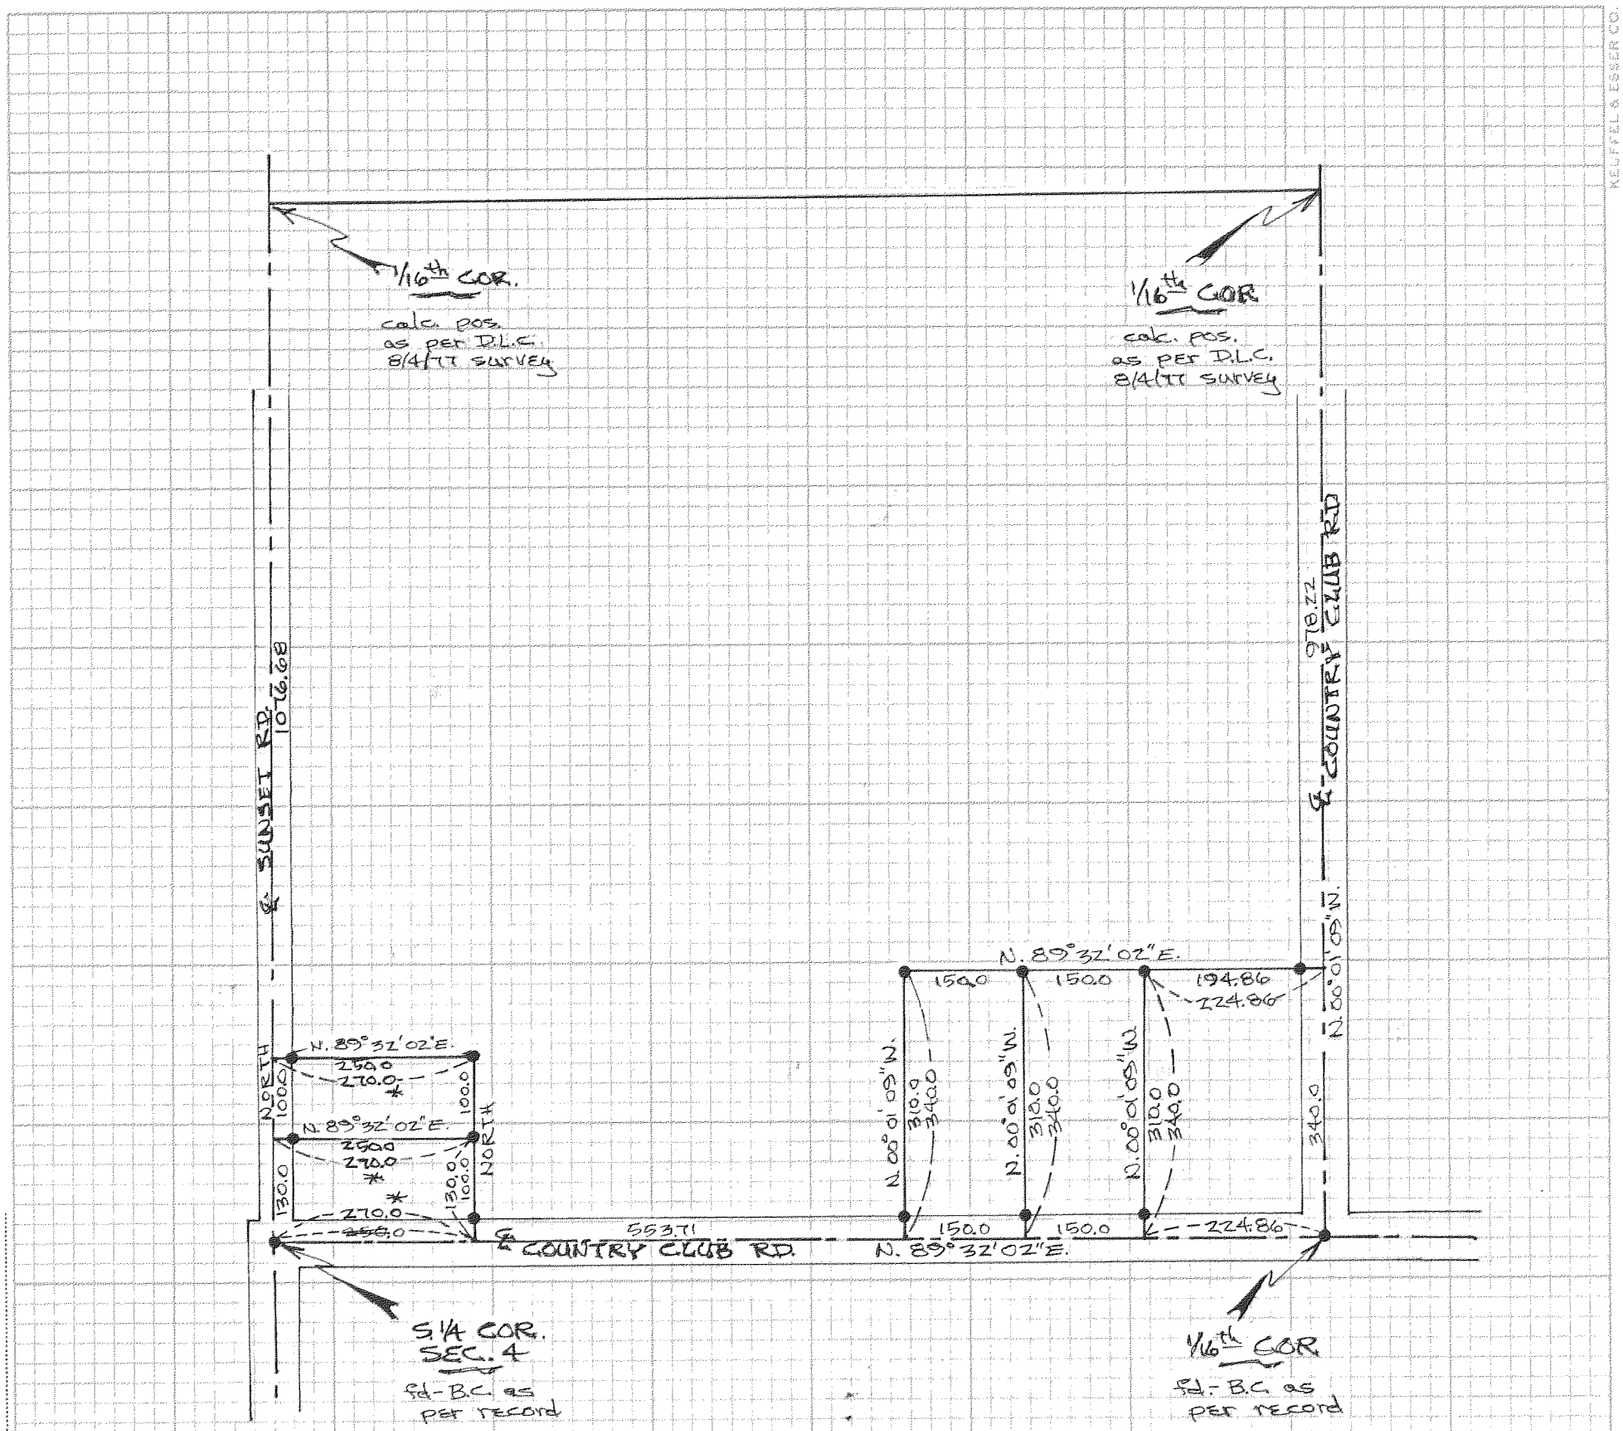

REGISTERED
PROFESSIONAL
LAND SURVEYOR

Danny L. Cron

OREGON
AUGUST 22, 1975
DANNY L. CRON
1028

2/10/79
*Revision - 5/18/79

"SURVEY"
FOR — Glenn Taylor
LOCATION — Parcels located
in the S.W.1/4 of the S.E.1/4
of Sec. 4, T2N, R10E, W.M.
HOOD RIVER COUNTY,
OREGON

Scale = 1" = 200'

● = 1/2" iron rod monument
set unless noted

Basis of bearing as per
D.L.C. 8/4/77 survey

FILED
FEB 26 1979
COUNTY SURVEYOR
BY
DEPUTY

79037

12-051
11-065

SHEET NO. ..... OF .....
JOB NO. .....
SUBJECT .....
DATE .....
BY .....
CHKD. BY ..... DATE .....