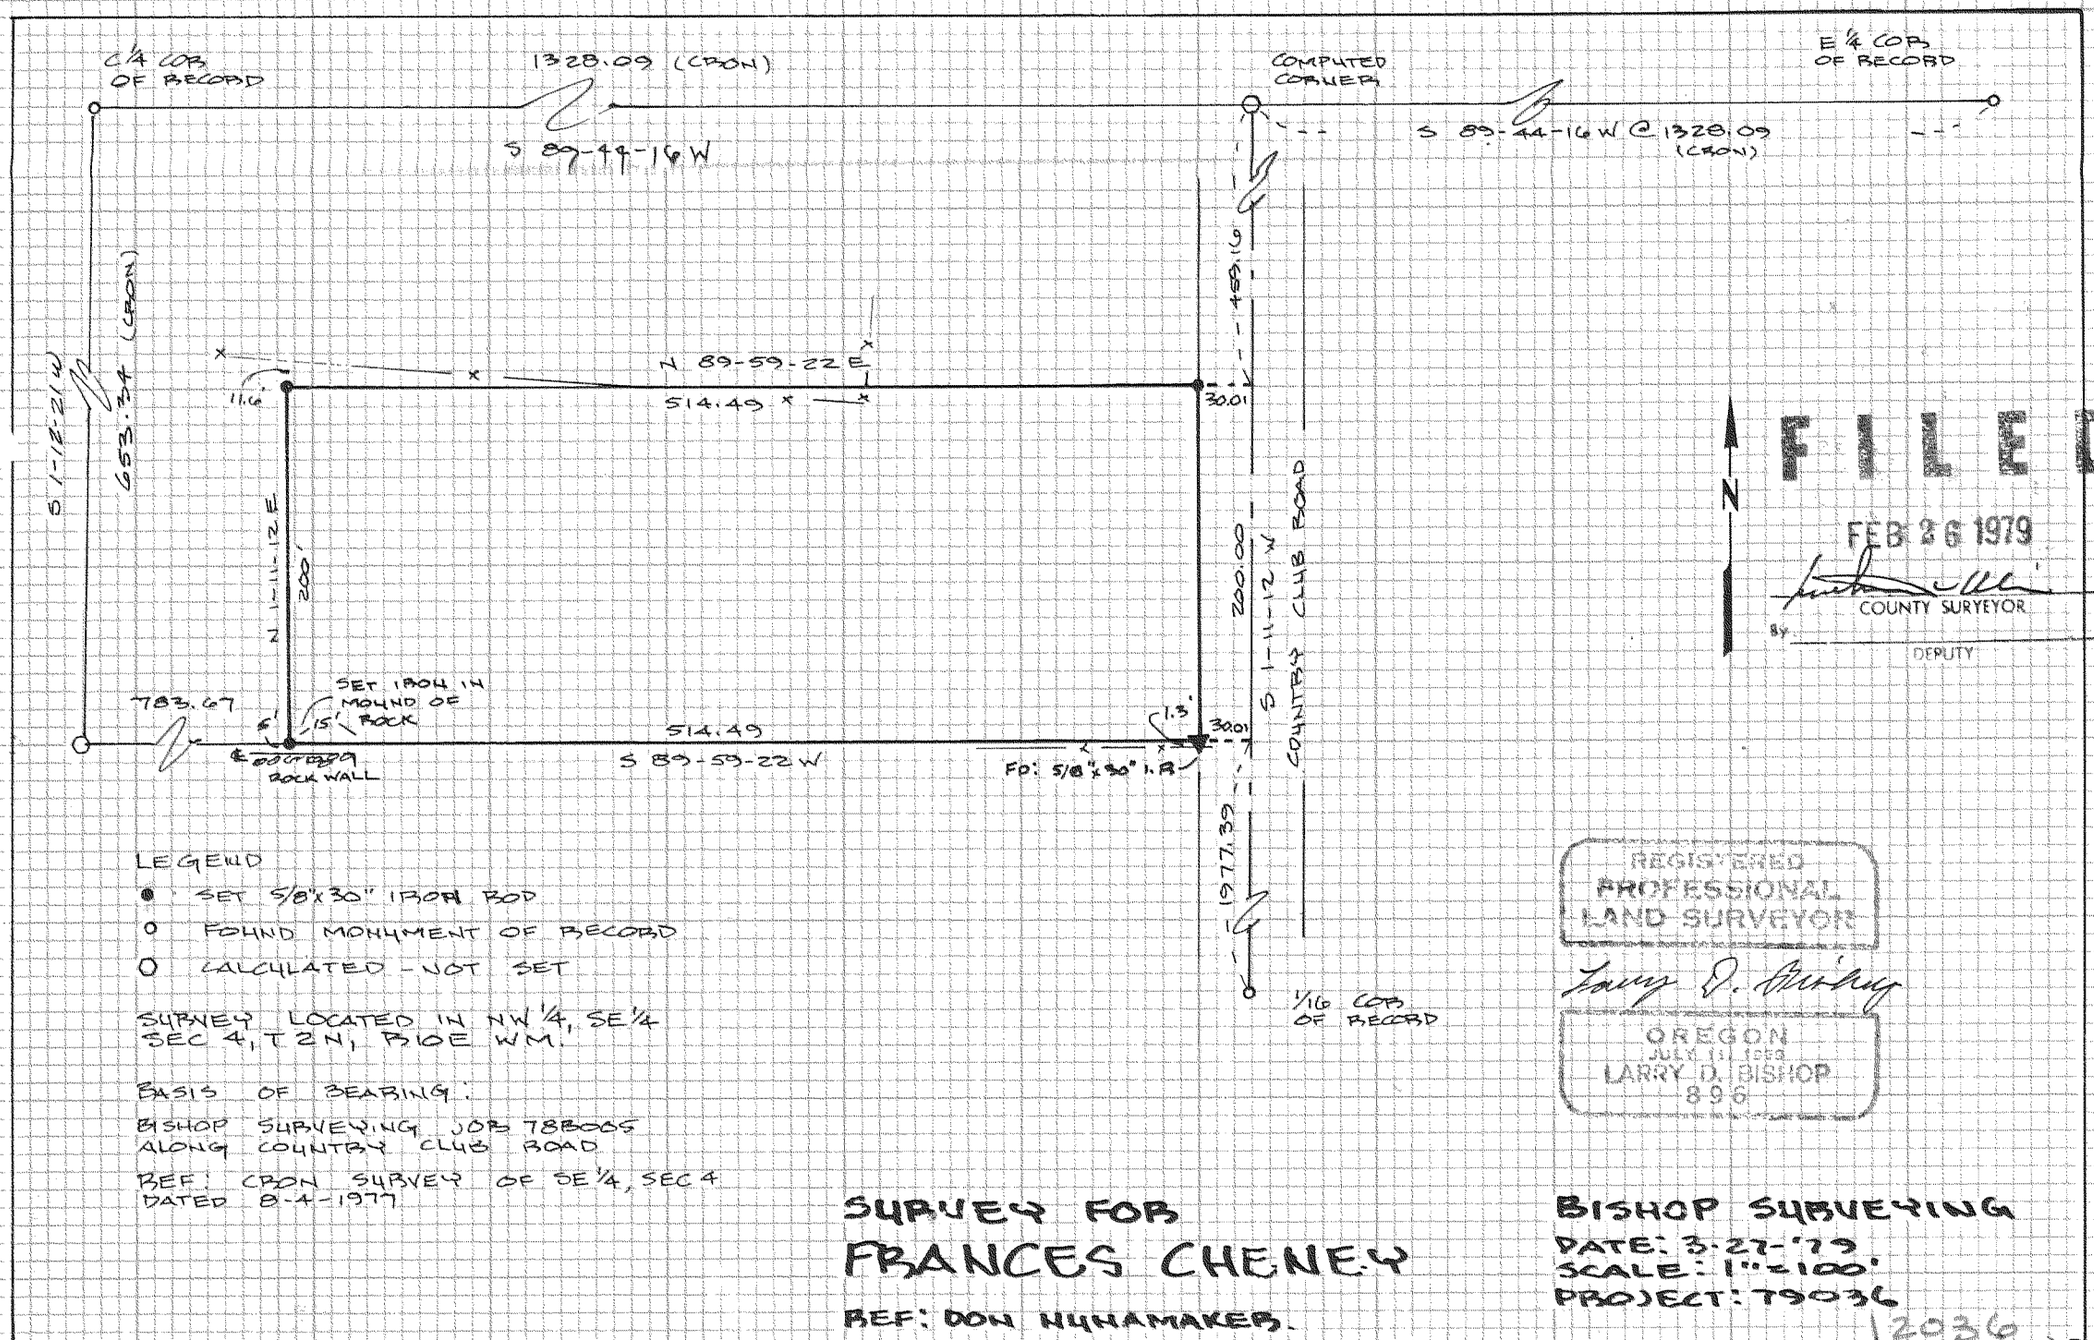

FILED

FEB 26 1979

COUNTY SURVEYOR

By _____ DEPUTY

LEGEND

- ● SET 5/8"x30" IRON ROD
- o FOUND MONUMENT OF RECORD
- O CALCULATED - NOT SET

SURVEY LOCATED IN NW 1/4, SE 1/4 SEC 4, T 2 N, R 10 E WM.

BASIS OF BEARING:
BISHOP SURVEYING JOB 78B005 ALONG COUNTRY CLUB ROAD

REF: CRON SURVEY OF SE 1/4, SEC 4 DATED 8-4-1977

REGISTERED PROFESSIONAL LAND SURVEYOR

Larry D. Bishop

OREGON
JULY 11, 1968
LARRY D. BISHOP
896

SURVEY FOR
FRANCES CHENEY
REF: DON NUHAMAKER.

BISHOP SURVEYING
DATE: 3-27-'79
SCALE: 1"=100'
PROJECT: 79036

12036

79041

#79041