FILED

APR 09 1979

COUNTY SURVEYOR

BY _____ DEPUTY

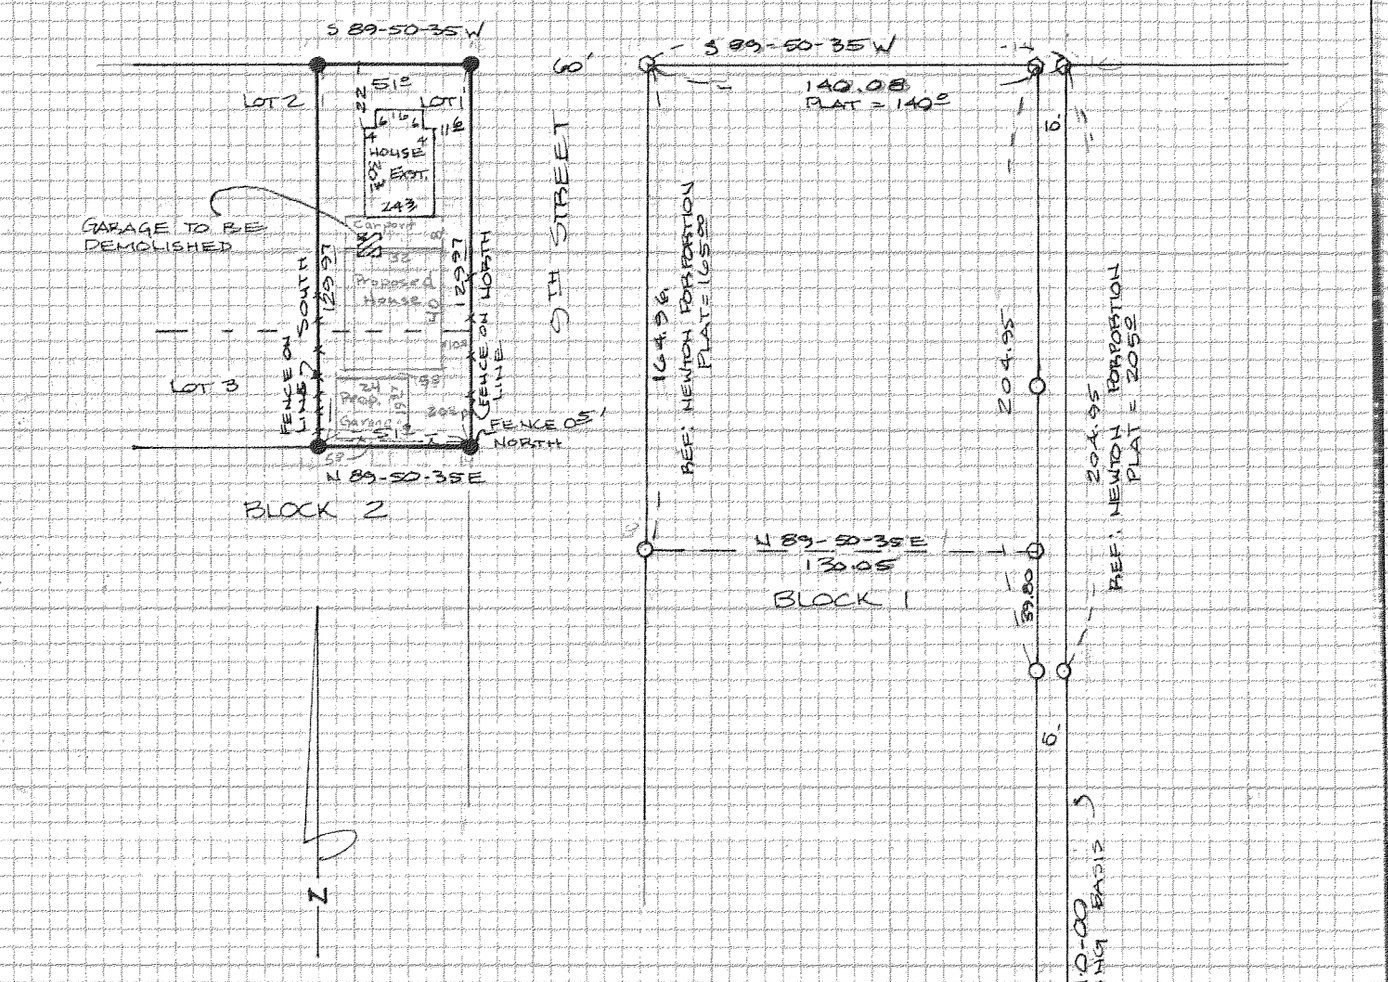

BASIS OF BEARING:
ASSUMED

REF: (1) NEWTON SURVEY DATED JUNE 1, 1972 & FILED WITH HOOD RIVER, COUNTY.

(2) L.S. 233 SURVEY FILED WITH HOOD RIVER, COUNTY.

LEGEND:

- O FOUND MONUMENT
- ● SET 5/8"x30" IRON ROD
- O CALCULATED POINT NOT SET

3N-10-36BC

REGISTERED PROFESSIONAL LAND SURVEYOR

Larry D. Bishop

OREGON
JULY 11, 1969
LARRY D. BISHOP
896

SURVEY LOCATED IN:

BLOCK 2, LOT 1 & 3, MIDDLETON'S SUBDIVISION OF LOT C OF THE PLAT OF PLEASENT VIEW TO THE CITY OF HOOD RIVER, OR.

SURVEY FOR:

GERALD PRIZING

HOOD RIVER, OR.

BISHOP SURVEYING

DATE: 10-23-78
SCALE: 1"=60'
DRAWN: D. GAYLORD
PROJECT: 78B121

12-030
79045