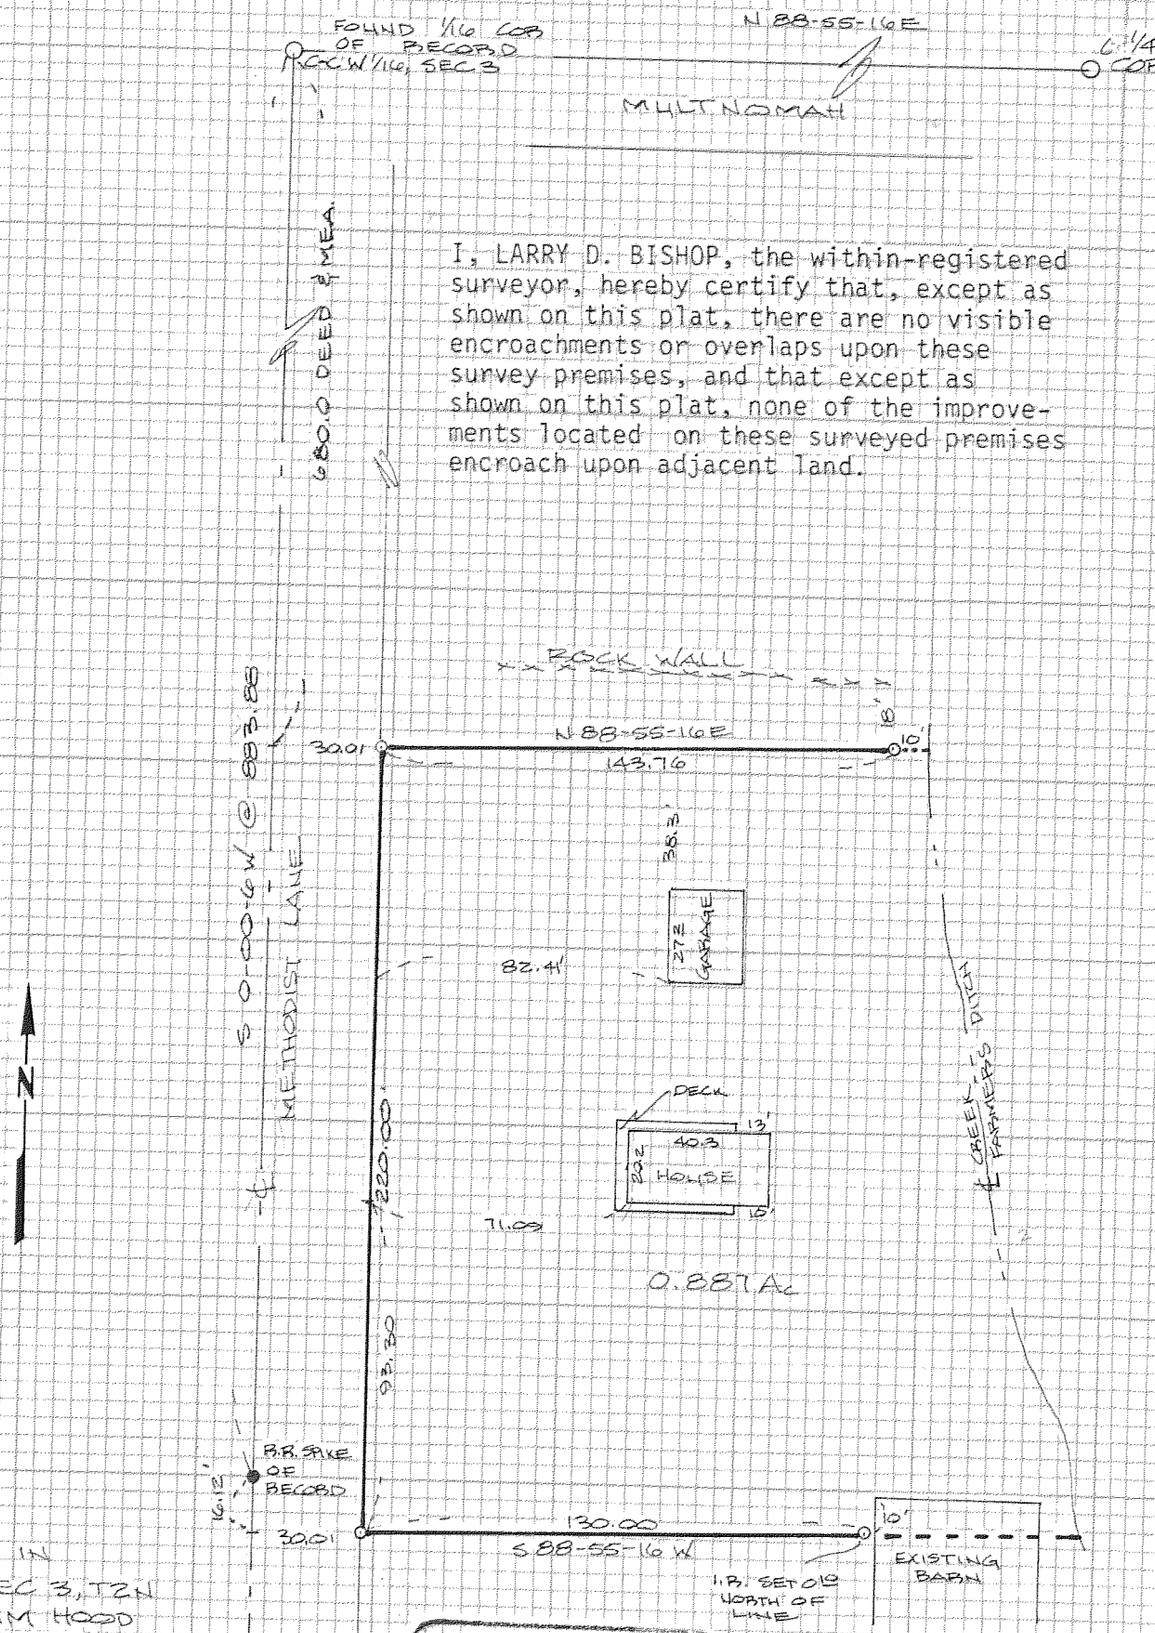

SURVEY IN SW 1/4, SEC 3, T2N R10E, WM HOOD RIVER COUNTY

BEARING BASIS

REF SURVEY 78009 FILED WITH HOOD RIVER COUNTY.

LEGEND

● FOUND MONUMENT

○ SET 5/8" X 30" IRON ROD

REGISTERED PROFESSIONAL LAND SURVEYOR

Larry D. Bishop

OREGON
JULY 11, 1969
LARRY D. BISHOP
896

FILED

MAY 07 1979

COUNTY SURVEYOR

By _____ DEPUTY

SURVEY FOR:
EQUITABLE SAVINGS & LOAN
OF BOX FRAZIERS PROP.
HOOD RIVER, OR

BISHOP SURVEYING
DATE: 6-2-'79
SCALE: 1" = 50'
PROJECT: 79078

12-03

F79052