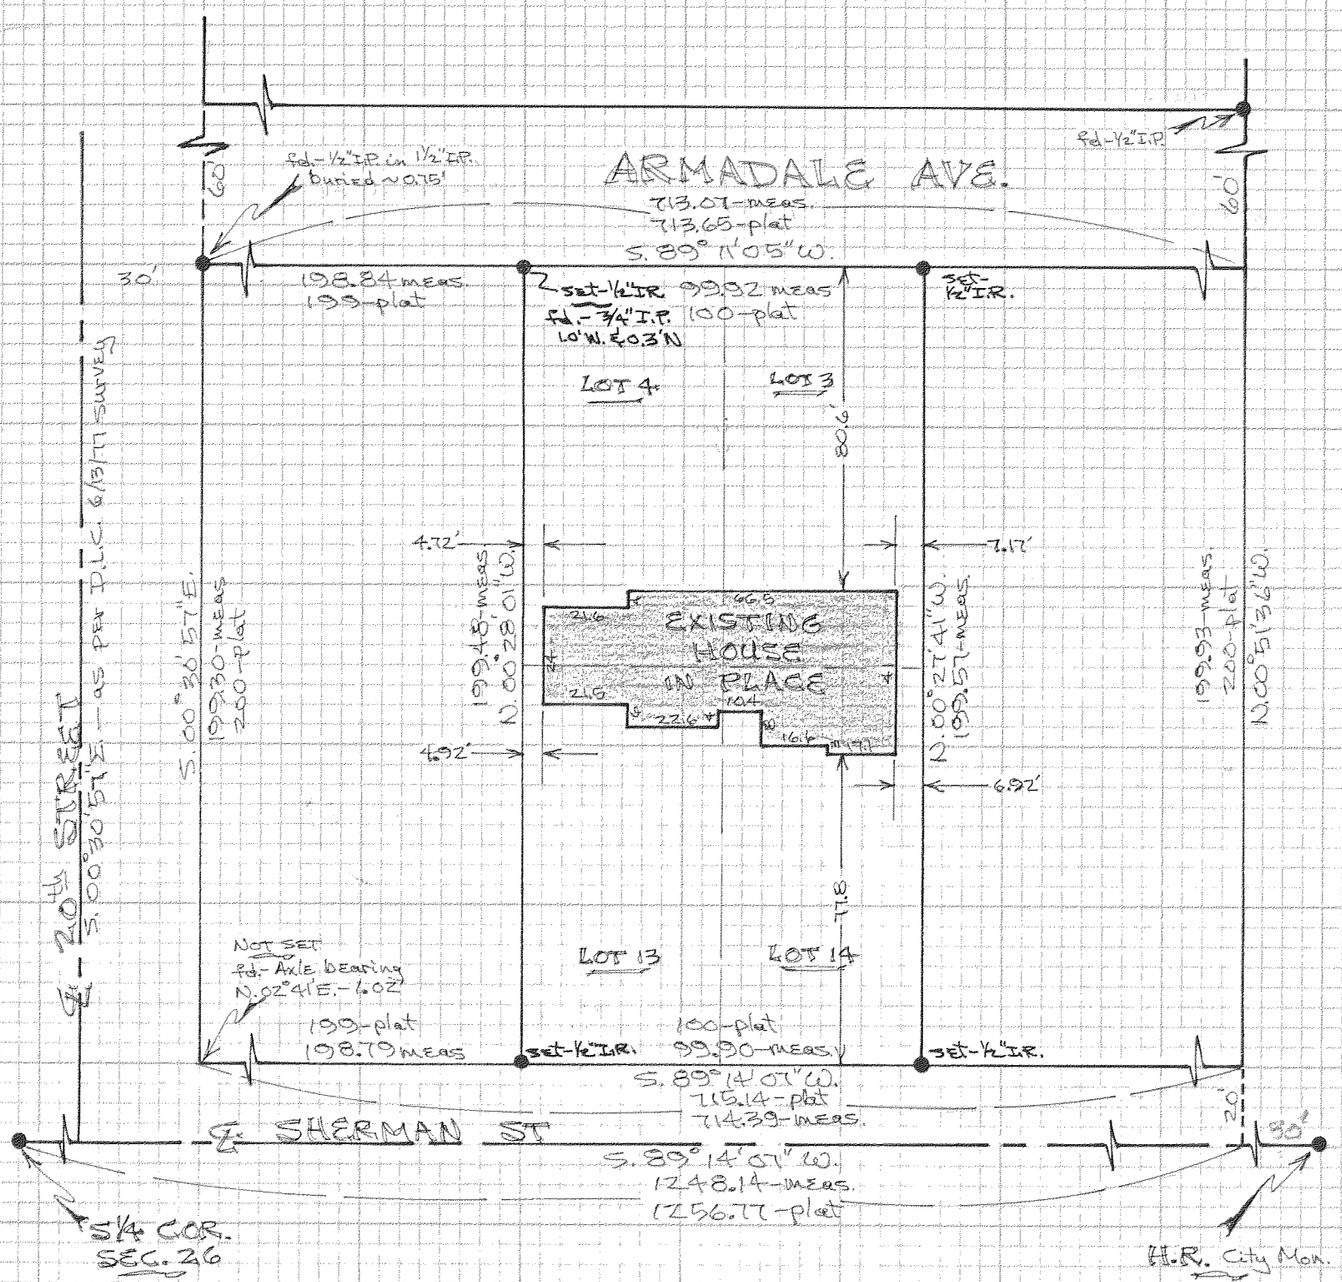

REGISTERED PROFESSIONAL LAND SURVEYOR

Danny L. Cron

OREGON
AUGUST 22, 1975
DANNY L. CRON
1028

April 30, 1979

N

scale = 1" = 40'

basis of bearing as per D.L.C. 6/13/77 survey.

"SURVEY"

FOR - Dave Jensen

LOCATION - Lots 3, 4, 13, & 14 of Block 4 of platted Oak Crest Addition to the City of Hood River

HOOD RIVER COUNTY, OREGON

3N-10-26 DC

FILED

MAY 07 1979

COUNTY SURVEYOR

By _____ DEPUTY

12-052

79055

SHEET NO. ..... OF .....

JOB NO. .....

SUBJECT .....

BY ..... DATE .....

CHKD. BY ..... DATE .....

KEUFFEL & ESSER CO. MADE IN U.S.A.

K&E ALBANENE SUICE LINE 10 5733 8 X 8 TO THE INCH