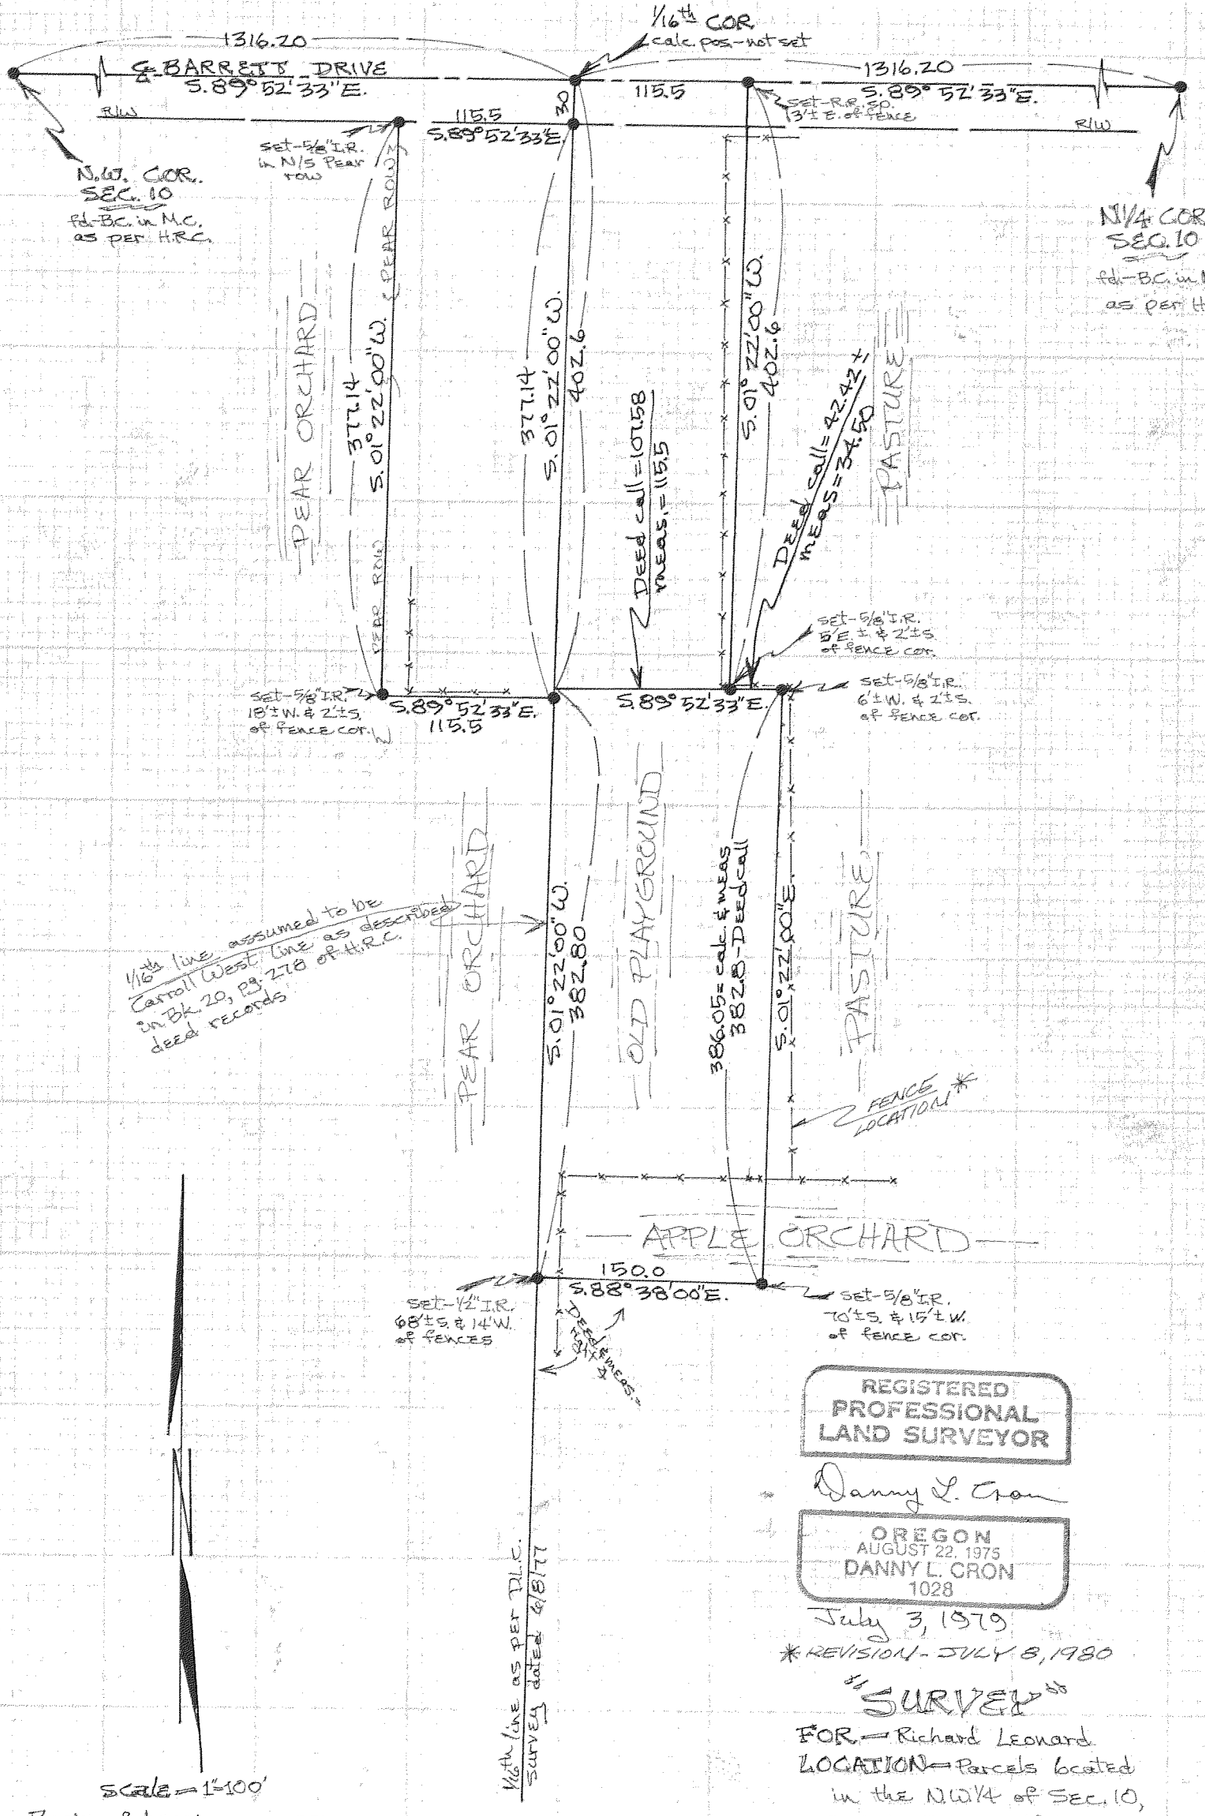

Scale = 1"=100'

Basis of bearing as per D.L.C. survey dated 6/8/77

● = 5/8" iron rod monument set unless noted

NOTE — Deed East/West calls assumed to be parallel to the North line of the N.W.1/4 of Sec. 10 unless shown otherwise

— Deed NORTH/SOUTH calls assumed to be parallel to the East line of the N.W.1/4 of the N.W.1/4 of Sec. 10

REGISTERED PROFESSIONAL LAND SURVEYOR

Danny L. Cron

OREGON
AUGUST 22, 1975
DANNY L. CRON
1028

July 3, 1979

*REVISION - JULY 8, 1980

"SURVEY"

FOR — Richard Leonard

LOCATION — Parcels located in the N.W.1/4 of Sec. 10, T. 2 N., R. 10 E., W.M. HOOD RIVER COUNTY, OREGON

FILED

July 10

~~MAY 07~~ 1979

COUNTY SURVEYOR

By _____ DEPUTY

12-056

#7906/