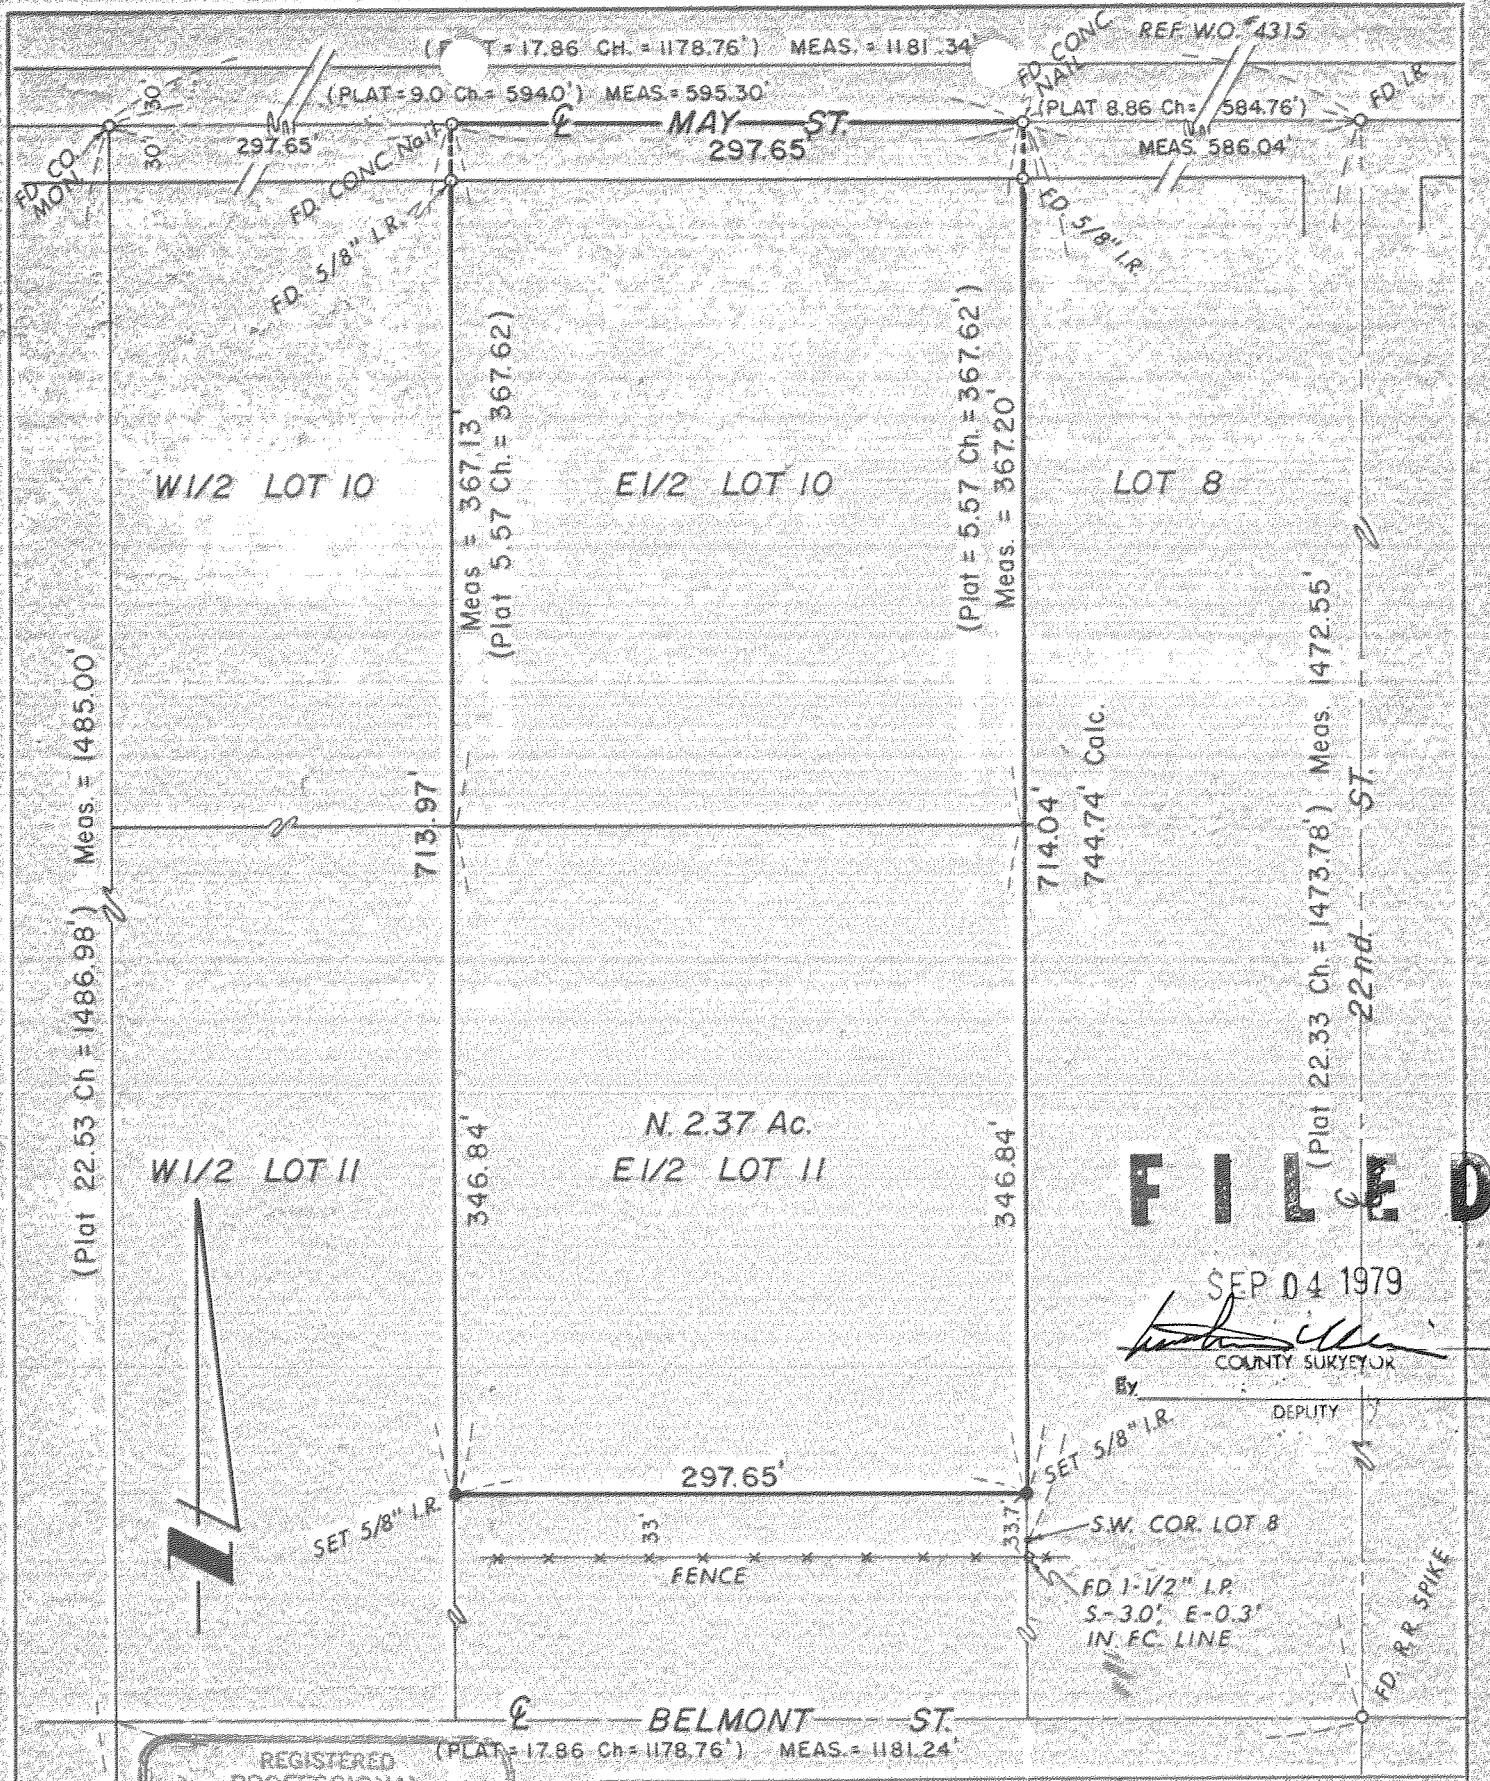

FILED

SEP 04 1979

COUNTY SURVEYOR

By _____ DEPUTY

REGISTERED PROFESSIONAL LAND SURVEYOR

OREGON
OCTOBER 15, 1968
DONALD J. BRANTON
685

Date	No.	Revisions	By	App.

Design	Scale 1" = 100'	SURVEY OF DIXON PROPERTY IN ADAMS PARADISE ACRES
Survey D.L.T.	Date 8-7-79	SEC. 35, T.3N, R.10E. W.M.
Drawn S.D.H.	Sheet 1 of 1	CITY OF HOOD RIVER 12-04
Appd. Ckd.	Wk. Or. No. C.L. U.L.	HOOD RIVER COUNTY, OREGON

TENNESON ENGINEERING CORP. — CONSULTING ENGINEERS — The Dalles — — — Oregon # 79068