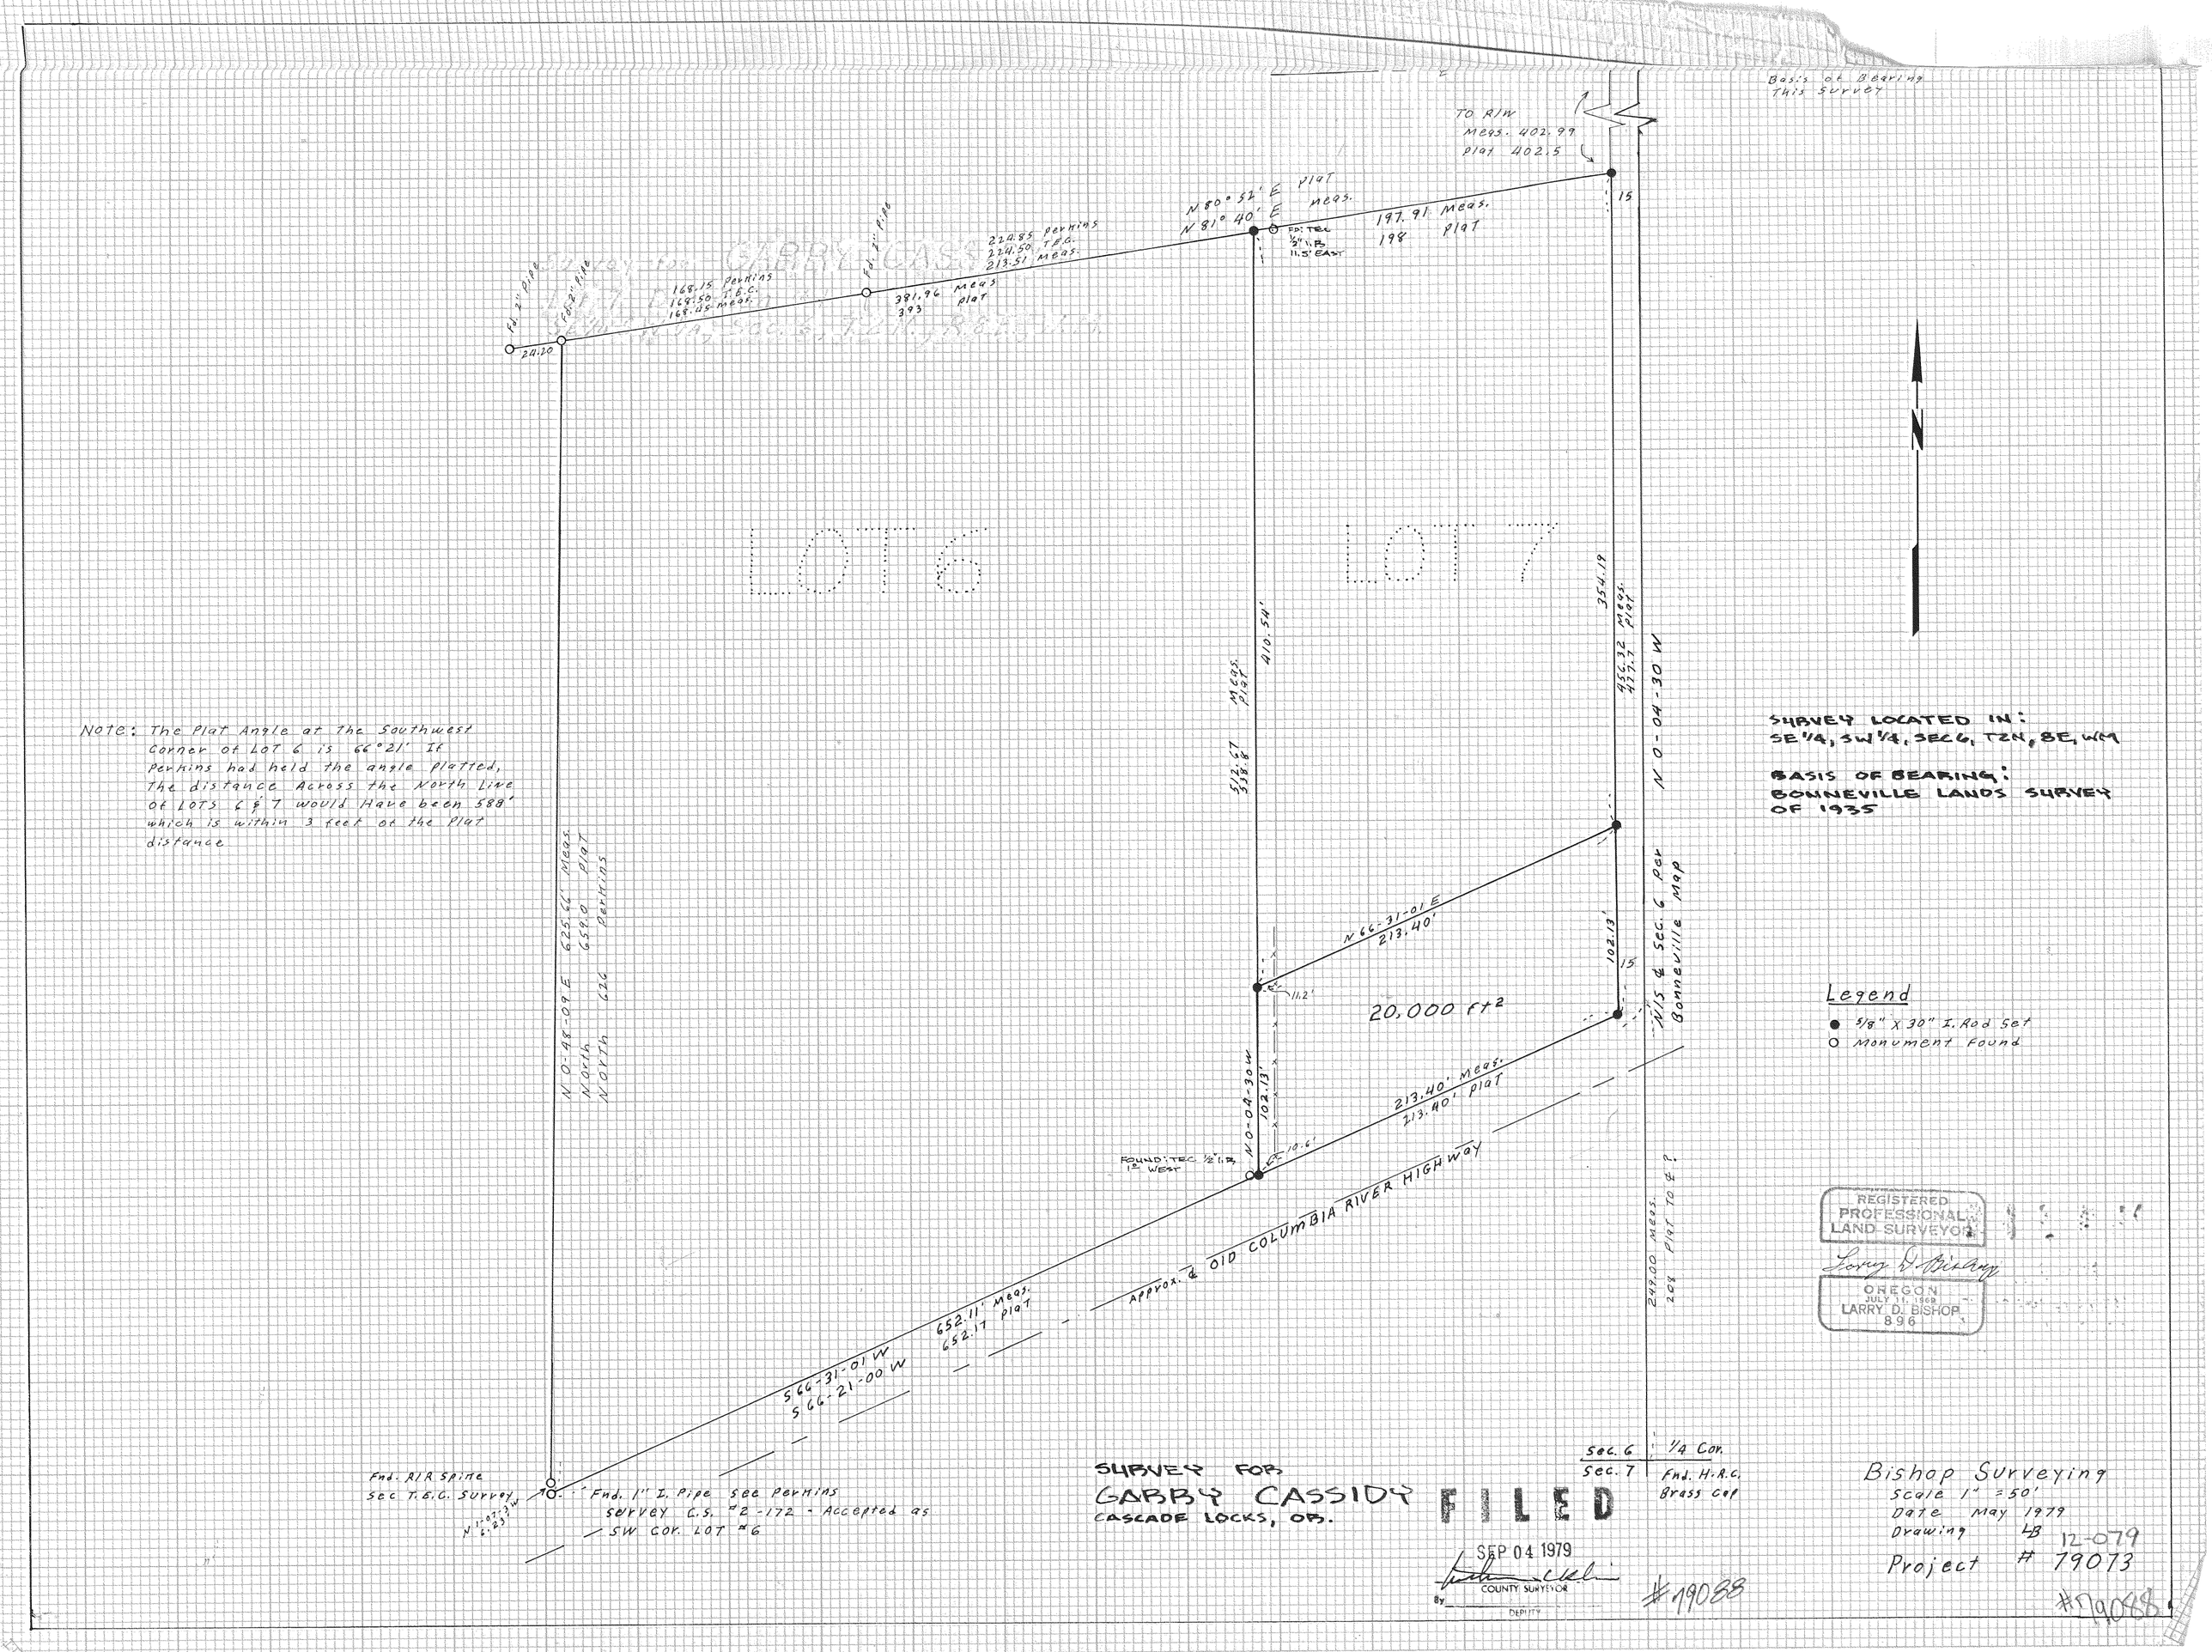


Note: The Plat Angle at the Southwest Corner of Lot 6 is 66°21' If Perkins had held the angle platted, the distance across the North Line of Lots 6 & 7 would have been 588' which is within 3 feet of the Plat distance

SURVEY LOCATED IN:
SE 1/4, SW 1/4, SEC 6, T2N, 8E, WM

BASIS OF BEARING:
BONNEVILLE LANDS SURVEY OF 1935

Legend
- ● 5/8" X 30" I. Rod Set
- ○ Monument Found

REGISTERED PROFESSIONAL LAND SURVEYOR
Larry D. Bishop
OREGON
JULY 11, 1969
LARRY D. BISHOP
896

SURVEY FOR
GARRY CASSIDY
CASCADE LOCKS, OR.

FILED
SEP 04 1979
COUNTY SURVEYOR
By
DEPUTY

#79088

Bishop Surveying
Scale 1" = 50'
Date May 1979
Drawing LB 12-079
Project # 79073

#79088