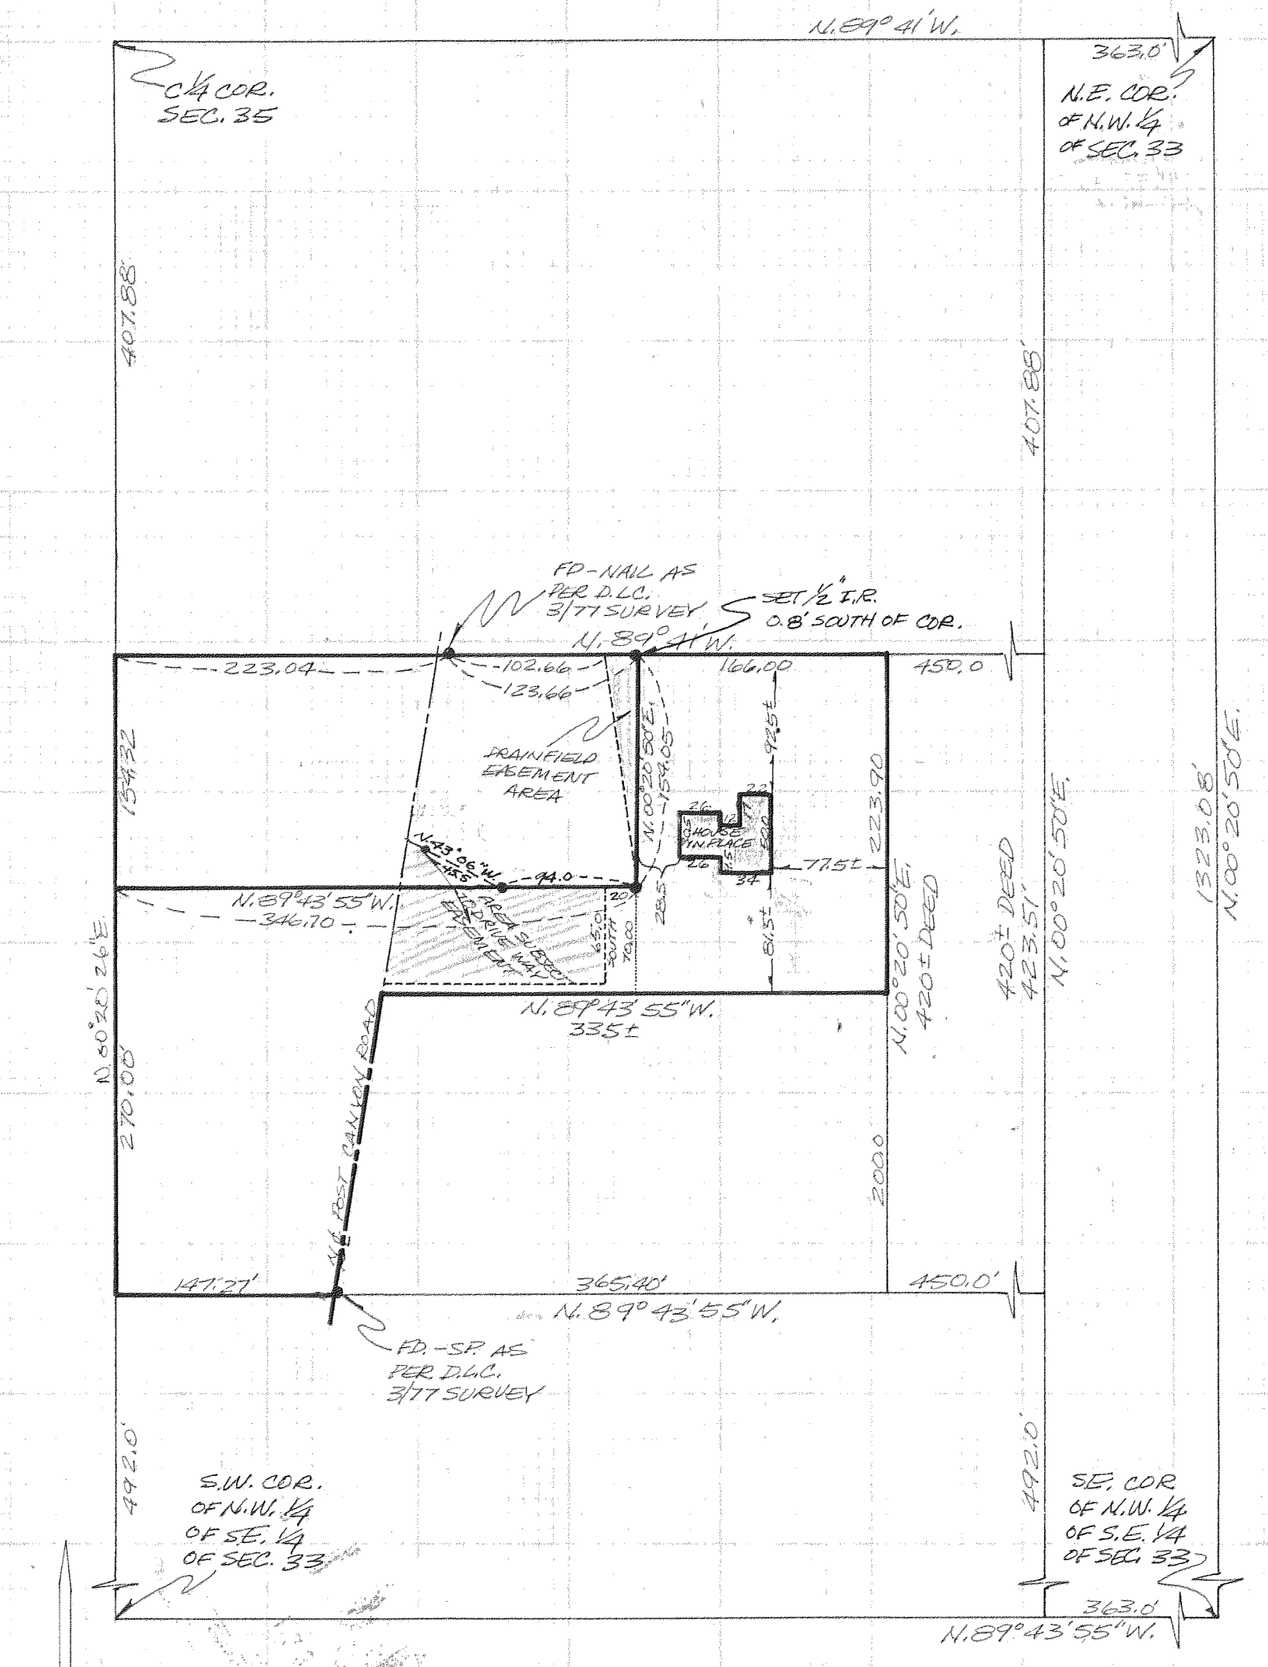

REGISTERED PROFESSIONAL LAND SURVEYOR

Danny L. Cron

OREGON
AUGUST 22, 1975
DANNY L. CRON
1028

Oct. 24, 1979

SURVEY
FOR - BOB FOGLE
LOCATION - PARCEL LOCATED IN THE N.W. ¼ OF THE S.E. ¼ OF SEC. 33, T. 3 N., R. 10 E. W. M., HOOD RIVER COUNTY OREGON

DRAWN BY
L. H. Daly
OCTOBER 79

SCALE 1" = 100'
BASIS OF BEARINGS AS PER D.L.C. 3/77 SUR. FOR D.C.
● = ½" I.R. SET UNLESS NOTED

FILED
OCT 23 1979
COUNTY SURVEYOR
By
DEPUTY

12-047
79105