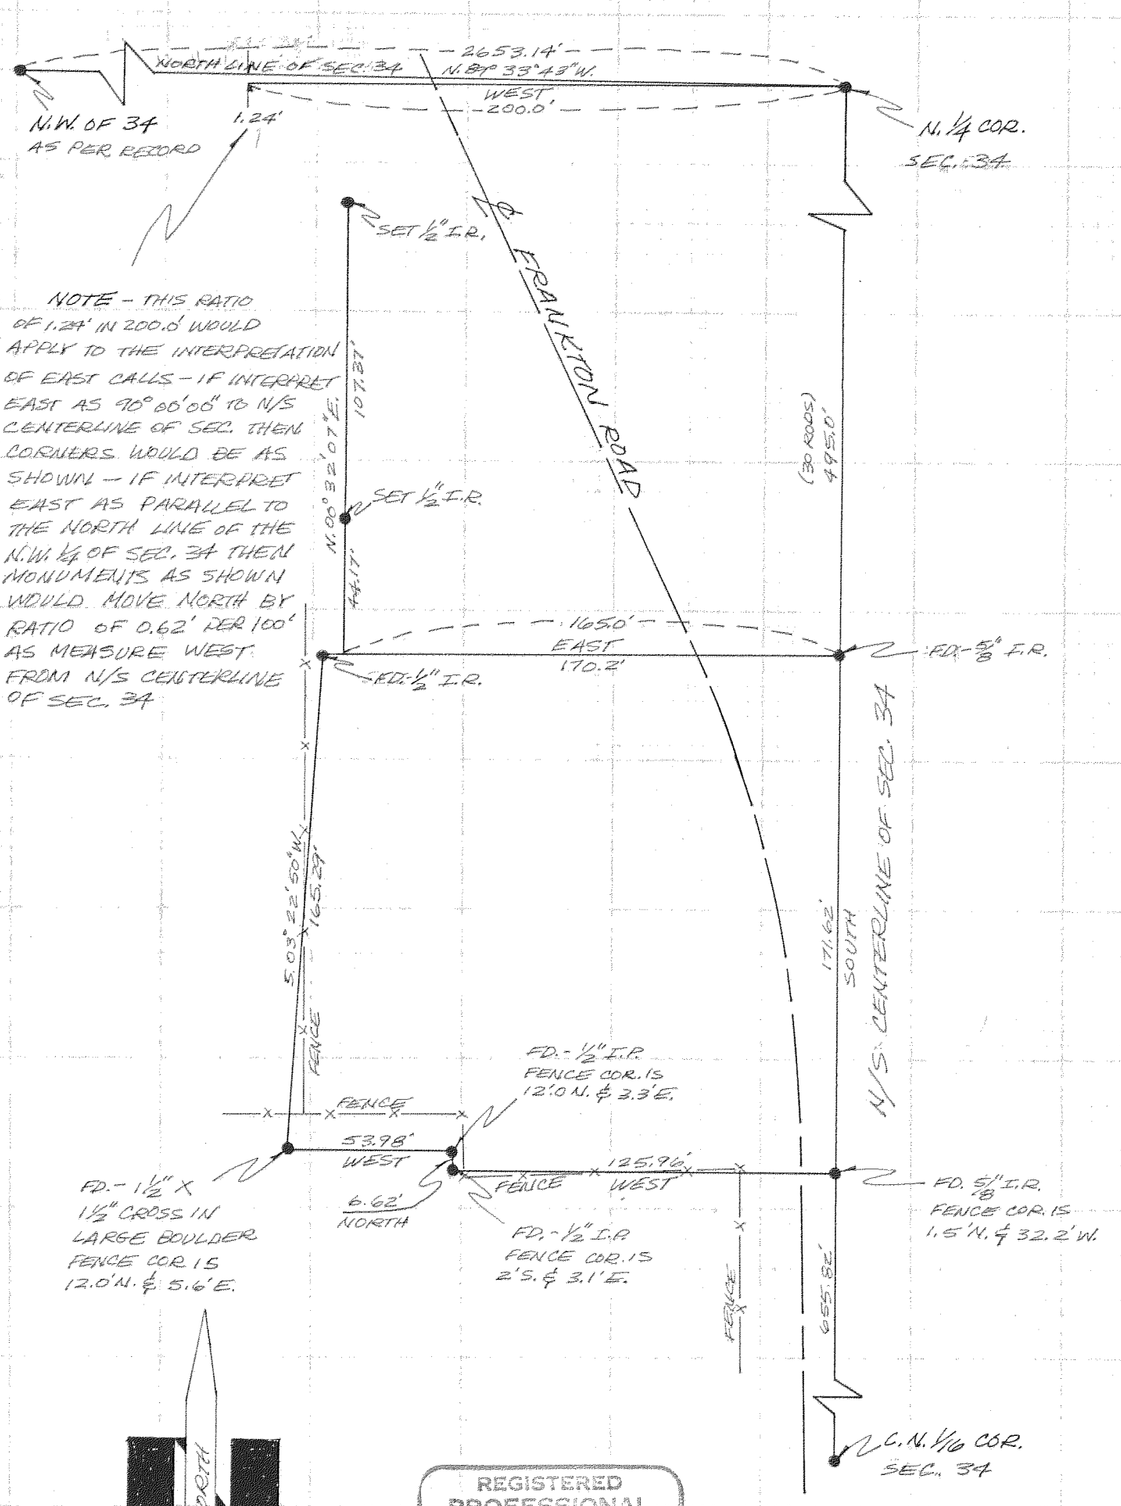

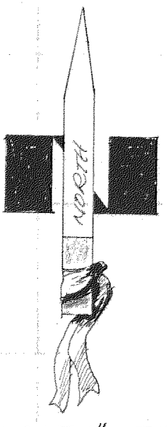

SCALE 1" = 50'

REGISTERED
PROFESSIONAL
LAND SURVEYOR

Danny L. Cron

OREGON
AUGUST 22, 1975
DANNY L. CRON
1028

Mar. 6, 1980

BASIS OF SURVEY & MONUMENTS FOUND AS PER D.L.C. SURVEY FOR LADDIE LEININGER DATED 2/1/77

SURVEY
FOR - LADDIE LEININGER
LOCATION - PARCEL LOCATED IN THE N.E. 1/4 OF THE N.W. 1/4 OF SEC. 34, T. 3 N., R. 10 E., W.M.
HOOD RIVER COUNTY, OREGON

DRAWN BY
L. Daley

FILED

MAR 1 4 1980

COUNTY SURVEYOR

By _____
DEPUTY

80014