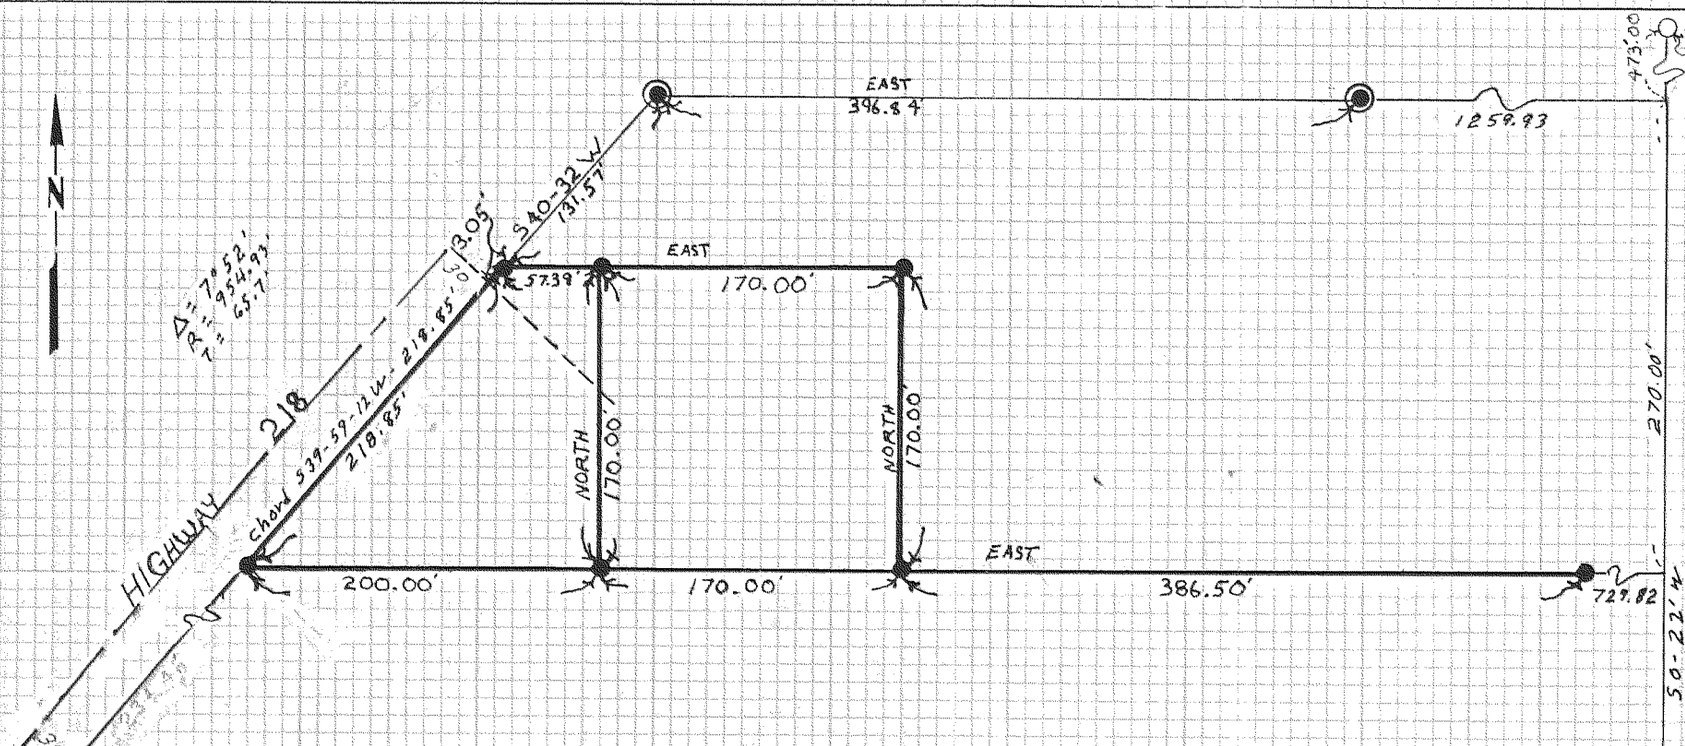

REGISTERED PROFESSIONAL LAND SURVEYOR

Larry D. Bishop

OREGON
JULY 15, 1969
LARRY D. BISHOP
896

SURVEY FOR LARRY SHOWN

SURVEY LOCATED IN:
T. 2N, R 10E, Sec. 29
HOOD RIVER COUNTY, Ore.

BASIS of BEARING: See Reference Survey

LEGEND

- ◉ Found 5/8" IRON ROD set by BISHOP
- ● Set 5/8" x30" IRON ROD

FILED

APR 7 1980

COUNTY SURVEYOR

By _____ DEPUTY

REFERENCE: 2. BISHOP
Survey - Dated 8/29/78
#788077

BISHOP SURVEYING
DATE: 2-26-80
SCALE: 1" = 200'
PROJECT: 79250

80018