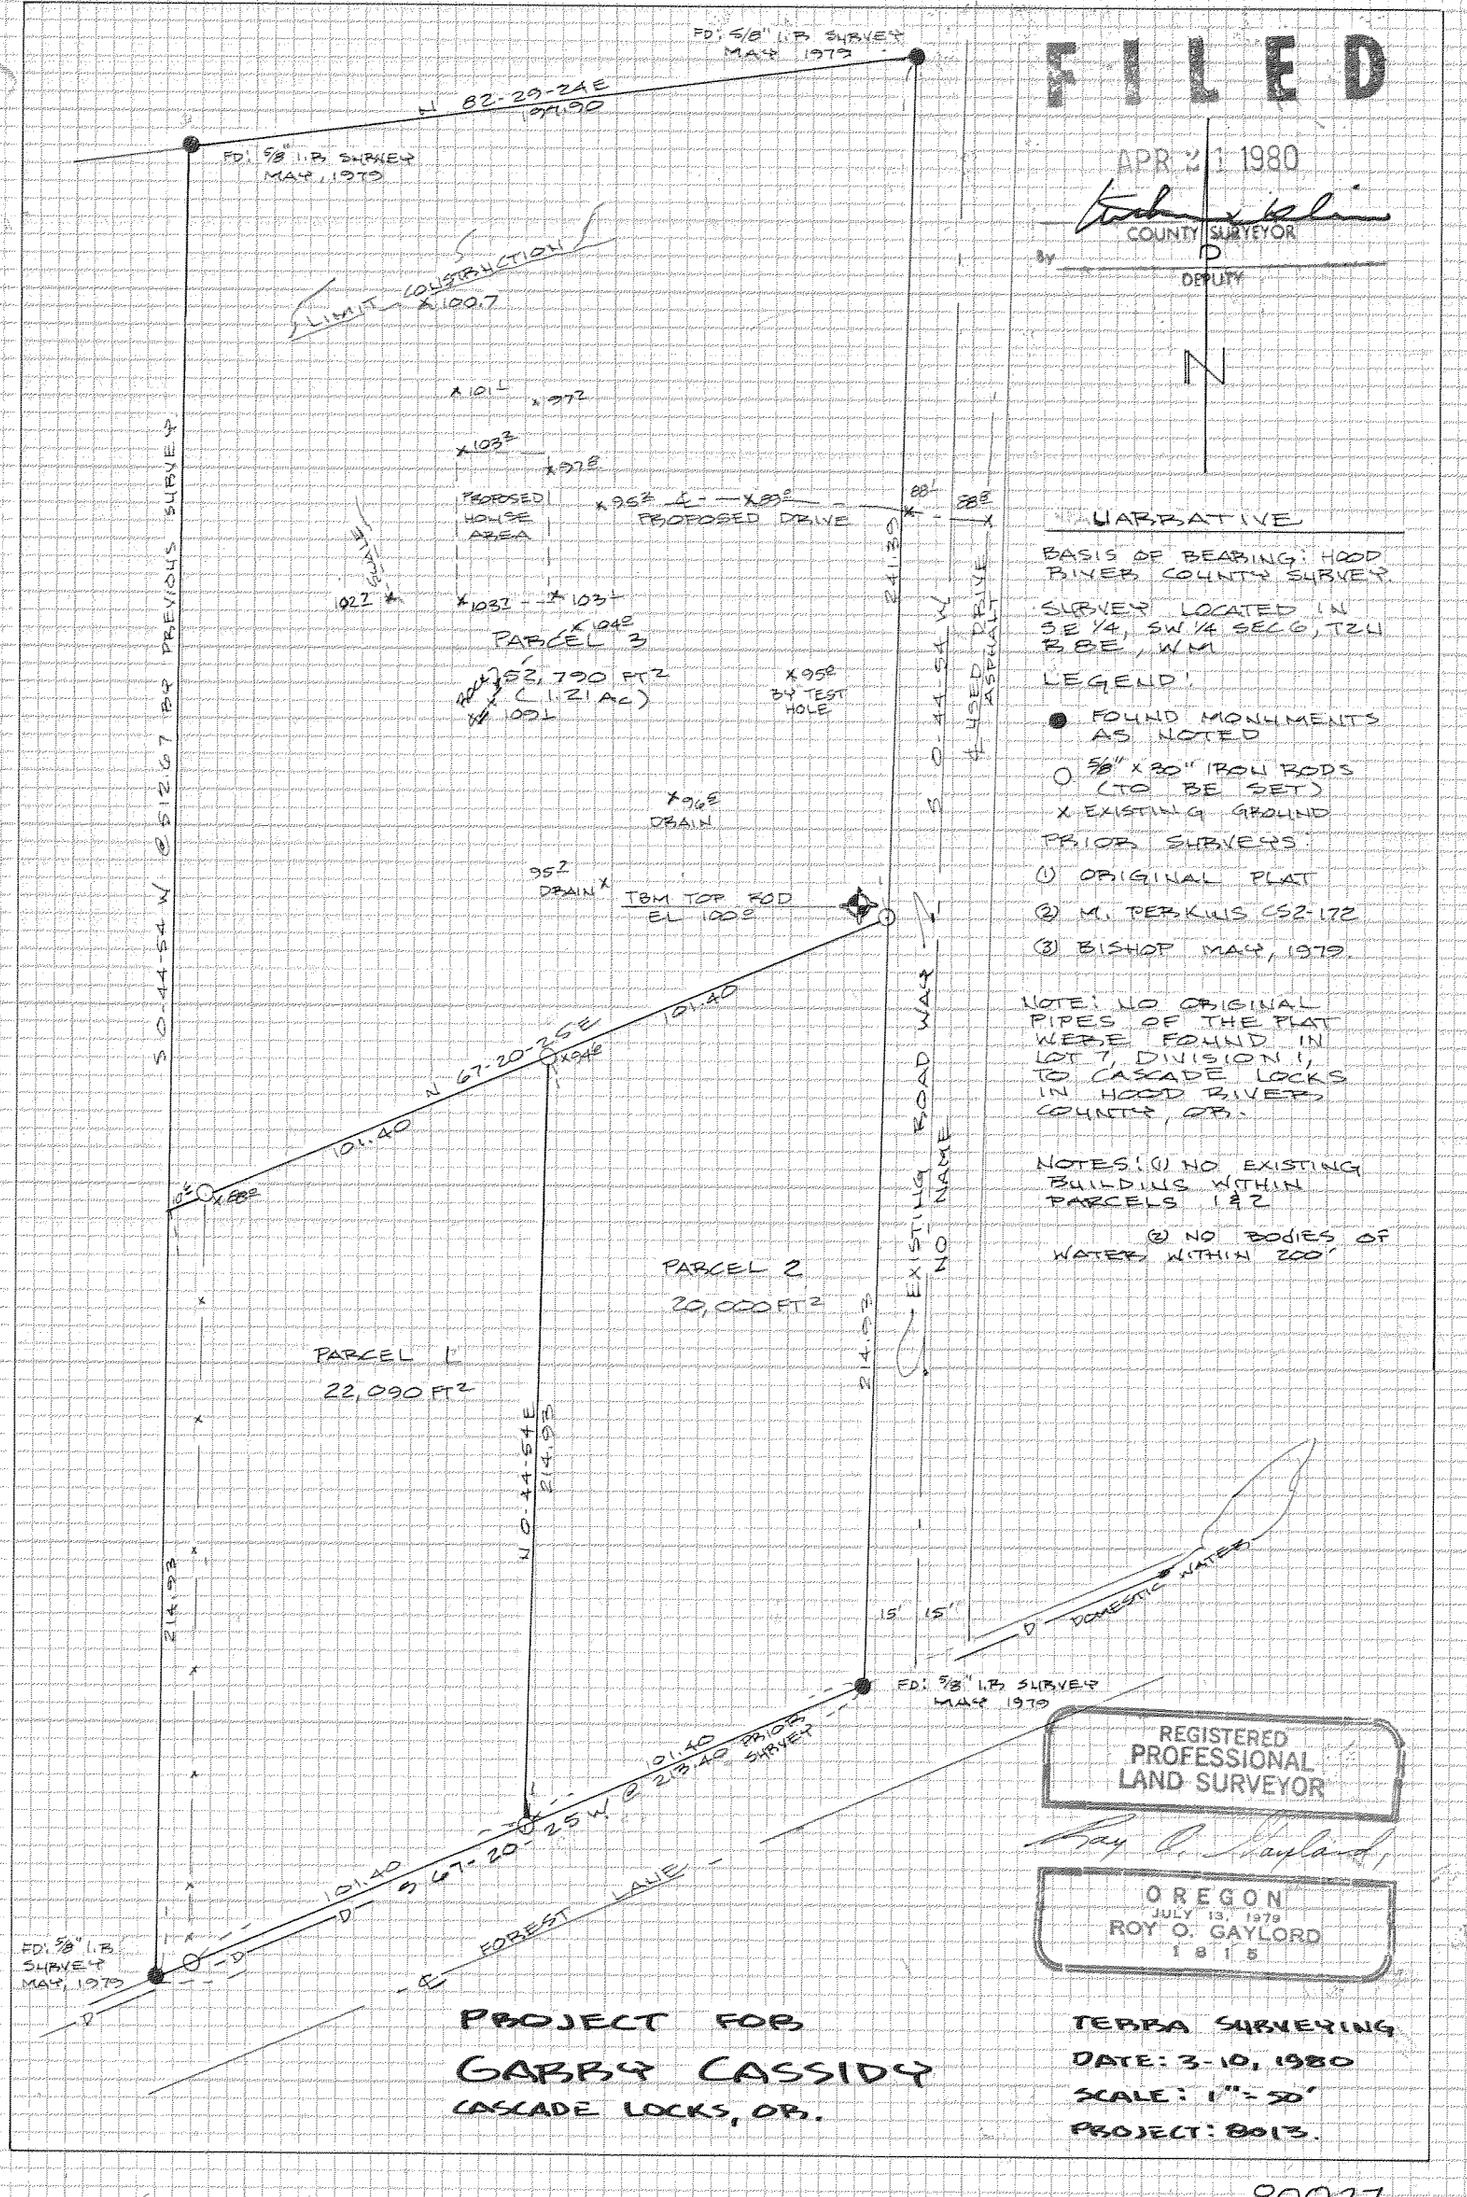

FILED

APR 21 1980

COUNTY SURVEYOR

by D

DEPUTY

N

NARRATIVE

BASIS OF BEARING: HOOD RIVER COUNTY SURVEY.

SURVEY LOCATED IN S.E 1/4, S.W 1/4 SEC 6, T2N R 8E, W.M.

LEGEND:

- ● FOUND MONUMENTS AS NOTED
- ○ 5/8" x 30" IRON RODS (TO BE SET)
- X EXISTING GROUND

PRIOR SURVEYS:

(1) ORIGINAL PLAT

(2) M. TERKUIS CS2-172

(3) BISHOP MAP, 1979.

NOTE: NO ORIGINAL PIPES OF THE PLAT WERE FOUND IN LOT 7, DIVISION 1, TO CASCADE LOCKS IN HOOD RIVER COUNTY, OR.

NOTES: (1) NO EXISTING BUILDING WITHIN PARCELS 1 & 2

(2) NO BODIES OF WATER WITHIN 200'

REGISTERED PROFESSIONAL LAND SURVEYOR

Roy O. Gaylord

OREGON
JULY 13, 1979
ROY O. GAYLORD
1815

PROJECT FOR

GABBY CASSIDY

CASCADE LOCKS, OR.

TERRA SURVEYING

DATE: 3-10, 1980

SCALE: 1"=50'

PROJECT: 8013.

80027