BY..... DATE..... SUBJECT.....

CHKD. BY..... DATE.....

SHEET NO..... OF.....

JOB NO.....

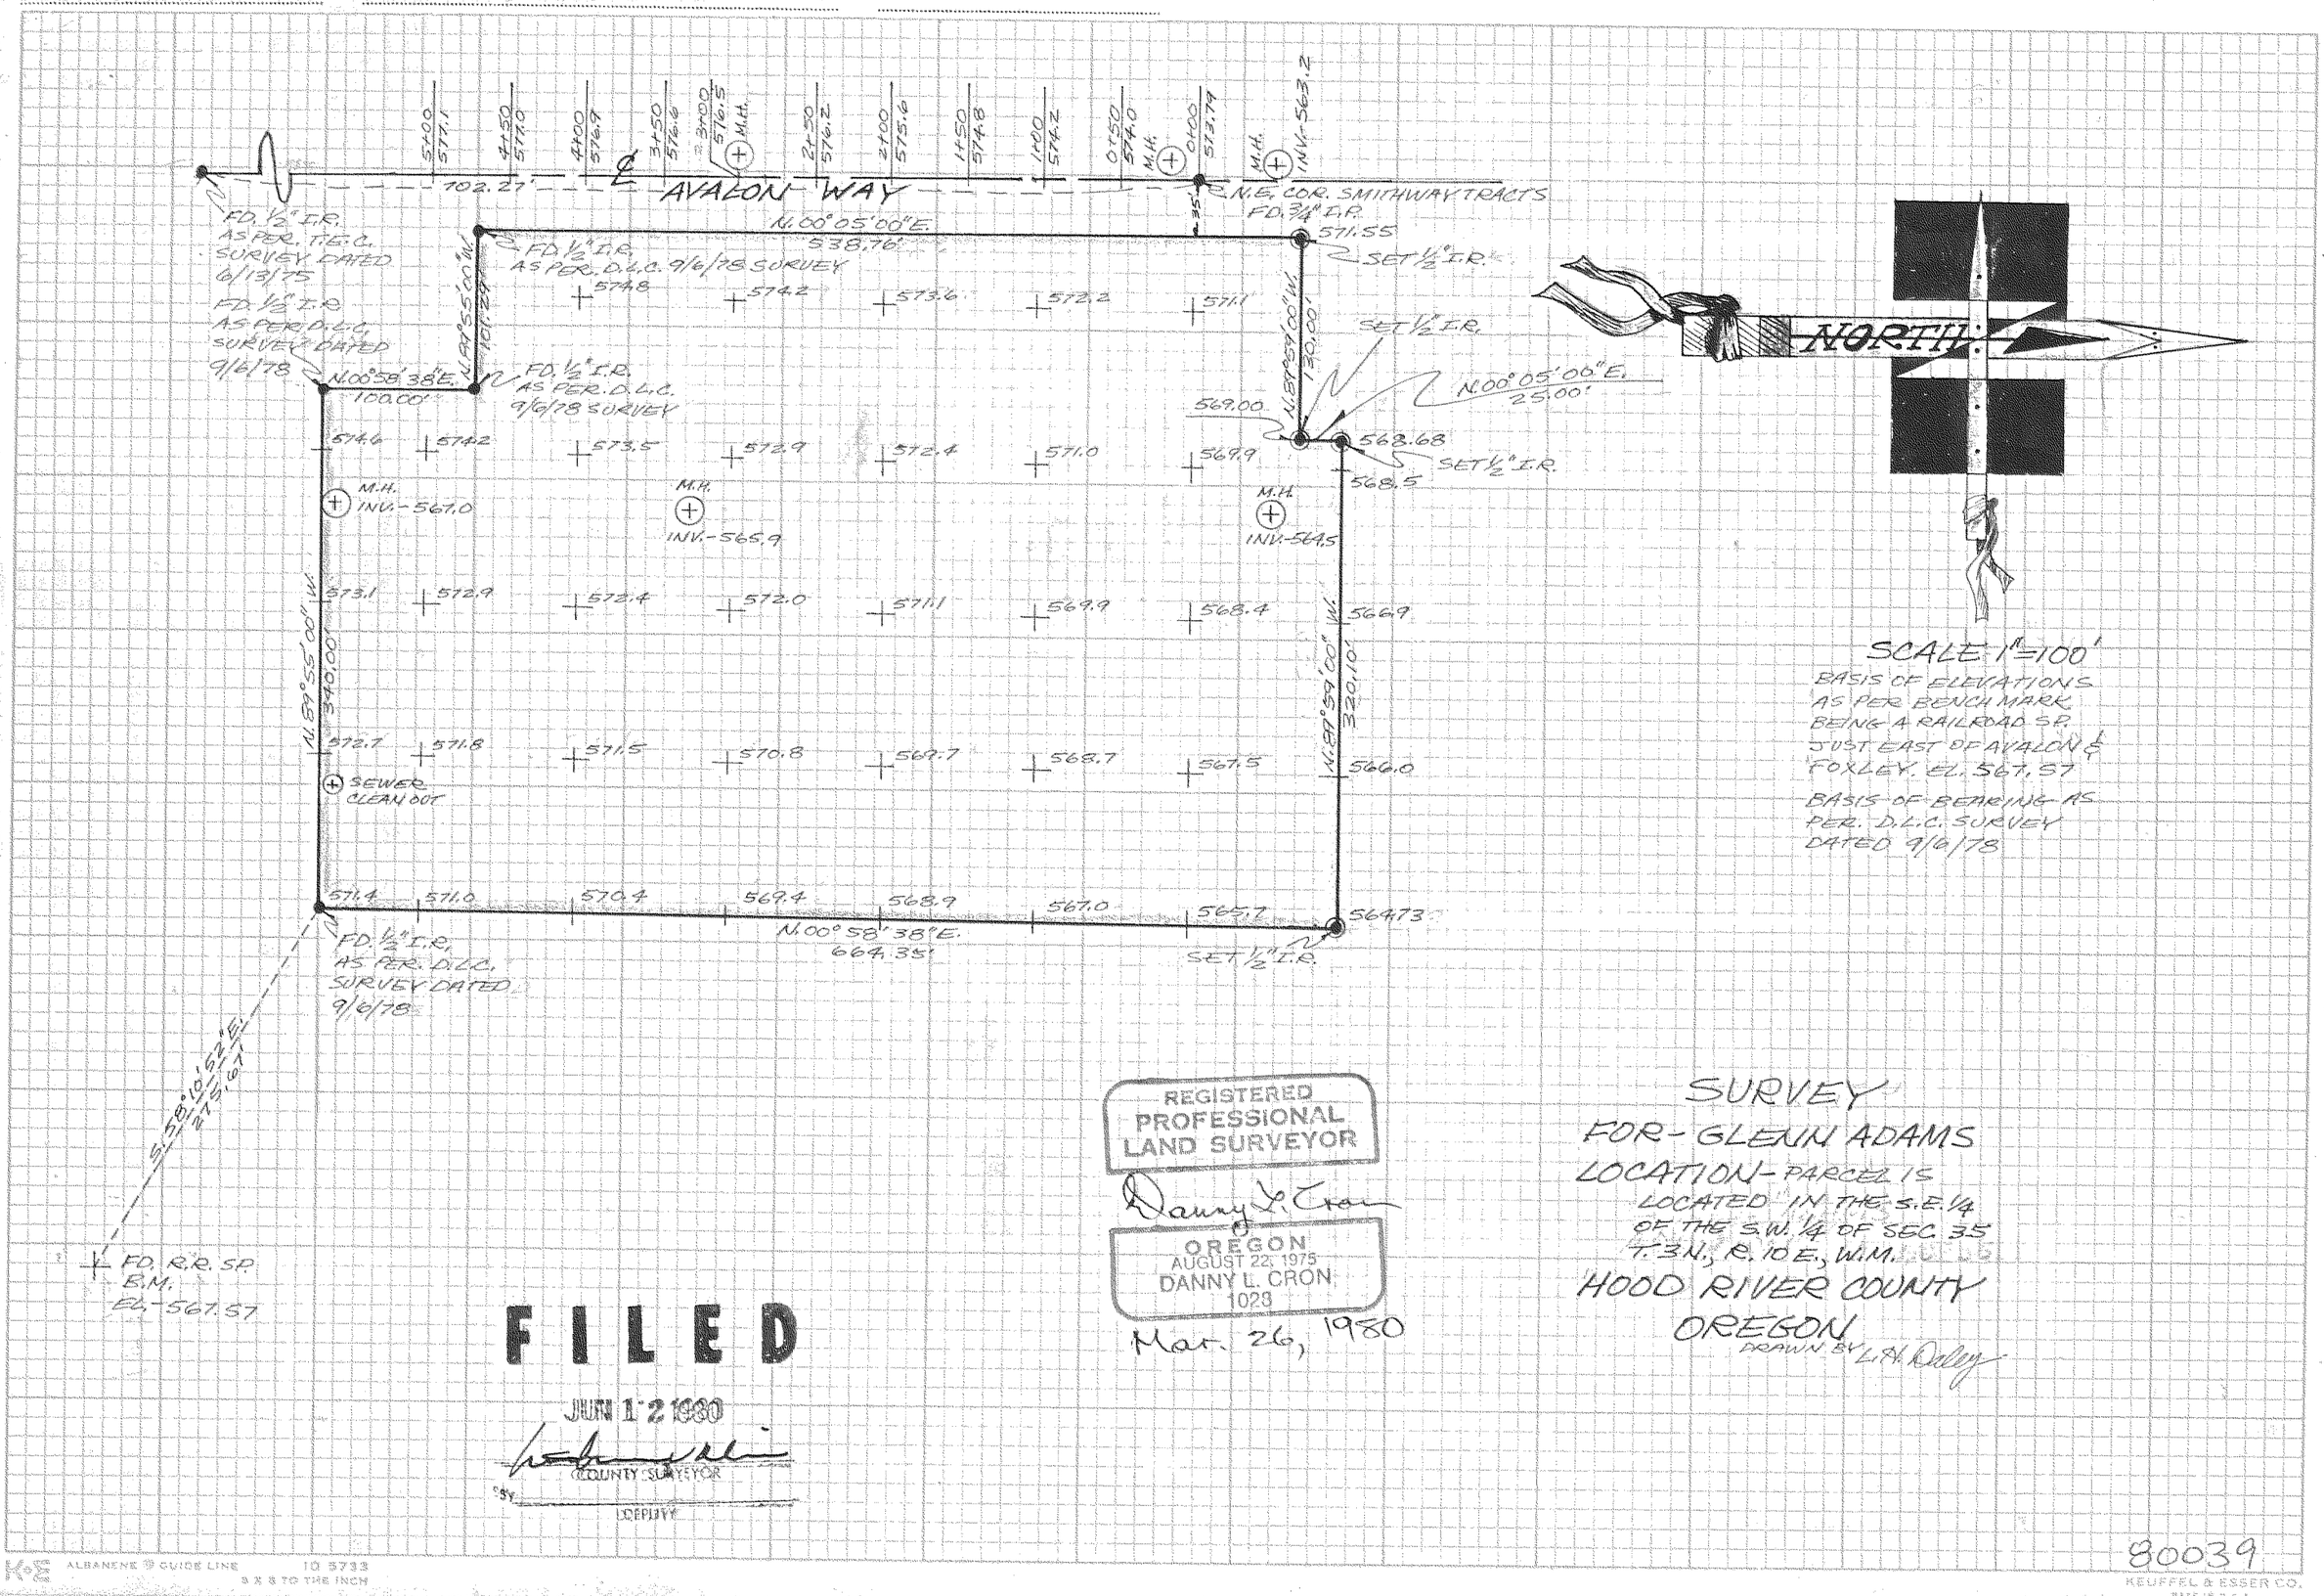

REGISTERED PROFESSIONAL LAND SURVEYOR

Danny L. Cron

OREGON
AUGUST 22, 1975
DANNY L. CRON
1023

Mar. 26, 1980

FILED

JUN 12 1980

COUNTY SURVEYOR

BY..... DEPUTY

SURVEY

FOR- GLENN ADAMS

LOCATION- PARCEL IS LOCATED IN THE S.E.¼ OF THE S.W.¼ OF SEC. 35 T. 3N., R. 10E., W.M. HOOD RIVER COUNTY OREGON

DRAWN BY L.A. Daley

80039

K&E ALBANENE ® GUIDE LINE 10 5733
9 X 9 TO THE INCH
KEUFFEL & ESSER CO.
MADE IN U.S.A.