LEGEND:

● "SET 5/8" X 30" I.P.

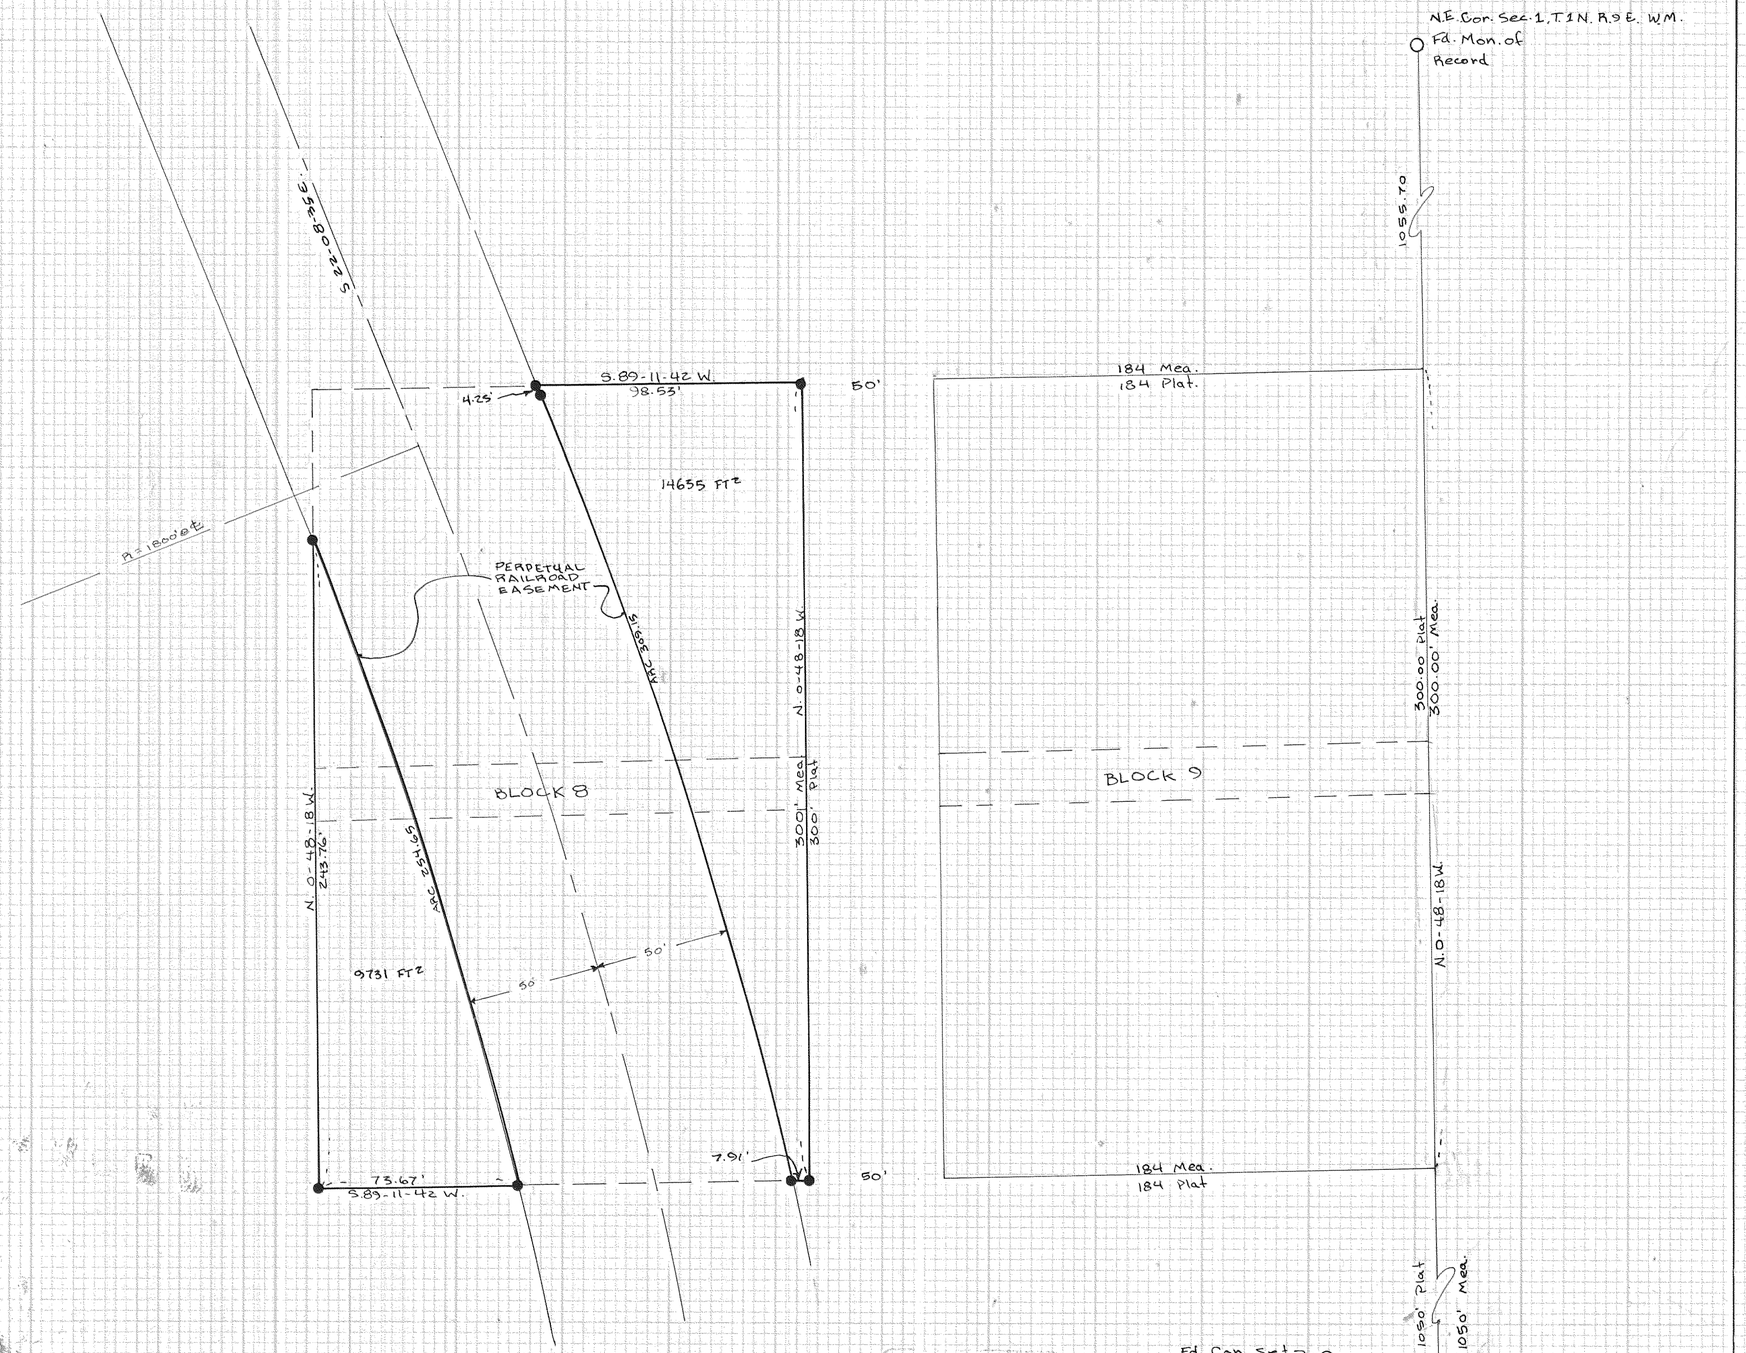

BASIS OF BEARING:
ASSUMED EAST LINE OF SECTION 1 WAS N 0-48-18 W

SURVEY LOCATED IN:
LOTS 1-8, BLOCK 8 OF THE TOWN OF WINANS IN SECTION 1, T. 1 N., R. 9 E., WM

NOTE: This survey Made to correct previous survey dated 7-24-79 - 1/4 Corner accepted in 1979 was later proved to be incorrect.

FILED
JUN 12 1980
COUNTY SURVEYOR
COUNTY

REGISTERED PROFESSIONAL LAND SURVEYOR
Larry D. Bishop
OREGON
JULY 11, 1969
LARRY D. BISHOP
896

SURVEY FOR:
MIKE FOWLER
HOOD RIVER OR.

BISHOP SURVEYING
DATE: 4-24-80
SCALE: 1" = 40'
PROJECT: 7906B

80049