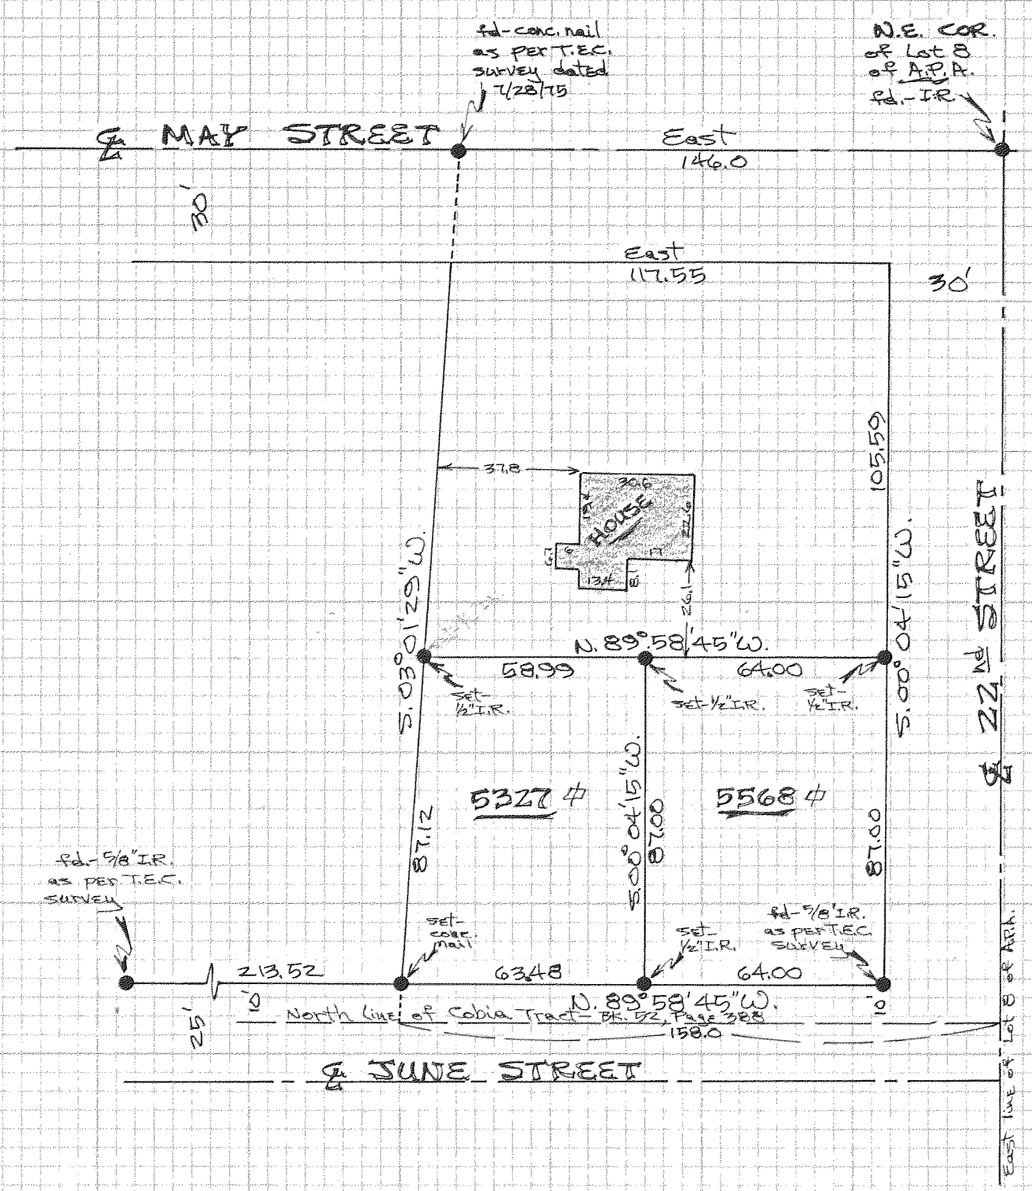

REGISTERED PROFESSIONAL LAND SURVEYOR

Danny L. Cron

OREGON
AUGUST 22, 1975
DANNY L. CRON
1028

Aug. 7, 1980

SCALE — 1"=40'

Basis of Bearing as per T.E.C. 7/28/75 Survey

"SURVEY"

FOR — Russel Thielan

LOCATION — Parcels located in Lot 8 of platted Adams Paradise Acres, said parcels being in the S.E.¼ of the N.W.¼ of Sec. 35, T.3N., R.10E., W.M.

HOOD RIVER COUNTY, OREGON

FILED

Aug 13, 1980

80072

BY..... DATE..... SUBJECT..... SHEET NO.....OF.....

CHKD. BY..... DATE..... JOB NO.....