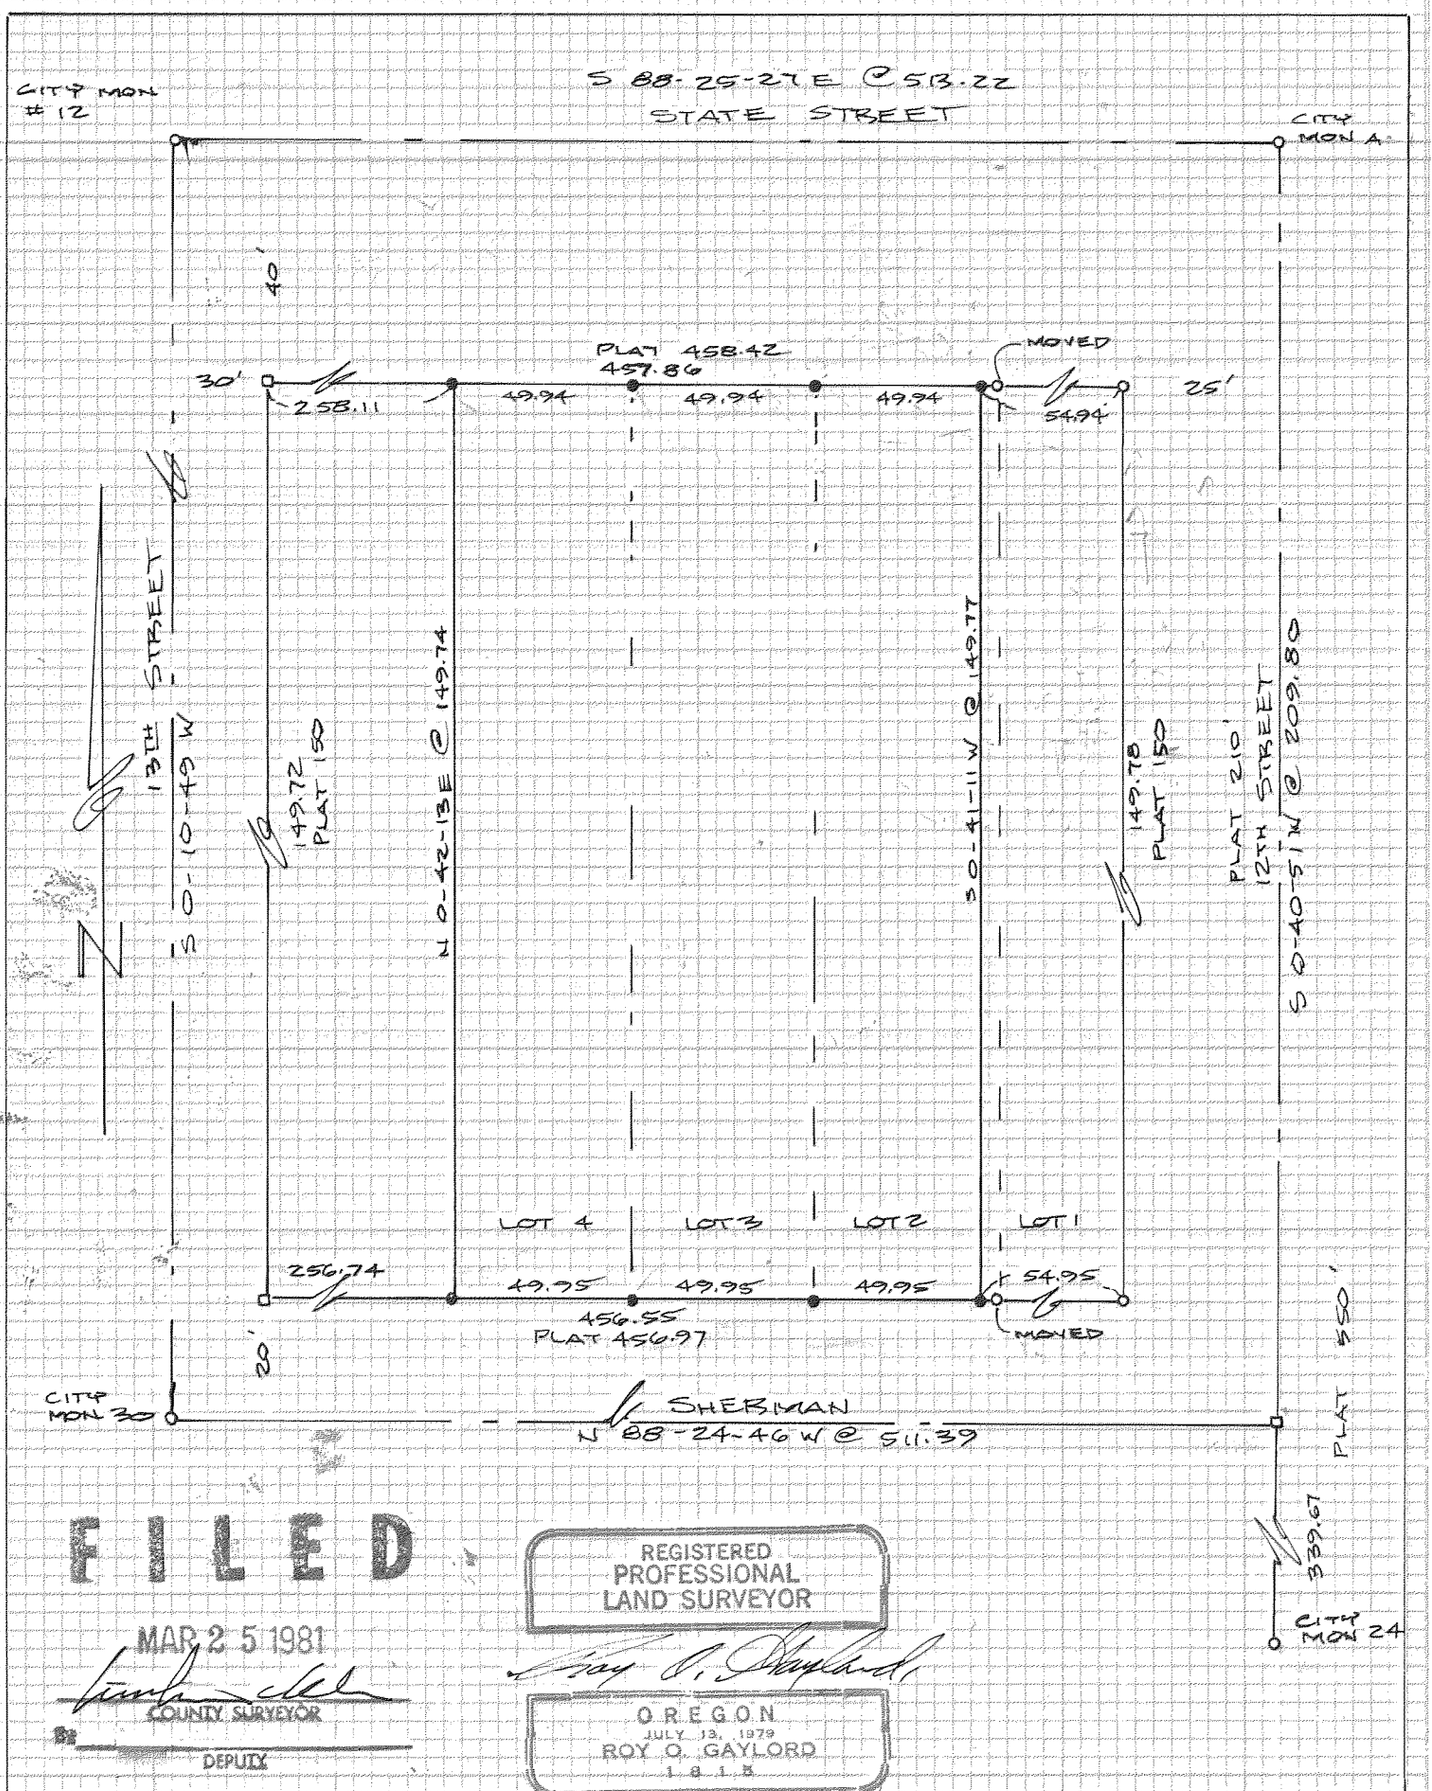

FILED

MAR 25 1981

COUNTY SURVEYOR

DEPUTY

REGISTERED PROFESSIONAL LAND SURVEYOR

OREGON
JULY 13, 1979
ROY O. GAYLORD
1815

NARRATIVE

THE BLOCK WAS PROPORTIONED FOR SURVEY 8059

BASIS OF BEARING WAS CITY DATUM

SURVEY WAS LOCATED IN LOTS 2, 3, & 4, BLOCK 1 BLOWERS' ADDITION TO HOOD RIVER, OR.

LEGEND:

- ● SET 5/8"X30" IRON ROD
- o MONUMENT OF RECORD
- □ CALCULATED, NOT SET

NO ORIGINAL MONUMENTS WERE FOUND IN PLAT

SURVEY FOR
DALE JOHNSTON
HOOD RIVER, OR.

TERRA SURVEYING
DATE: 3-20-1981
SCALE: 1"=60'
PROJECT: 8059

8109