81030

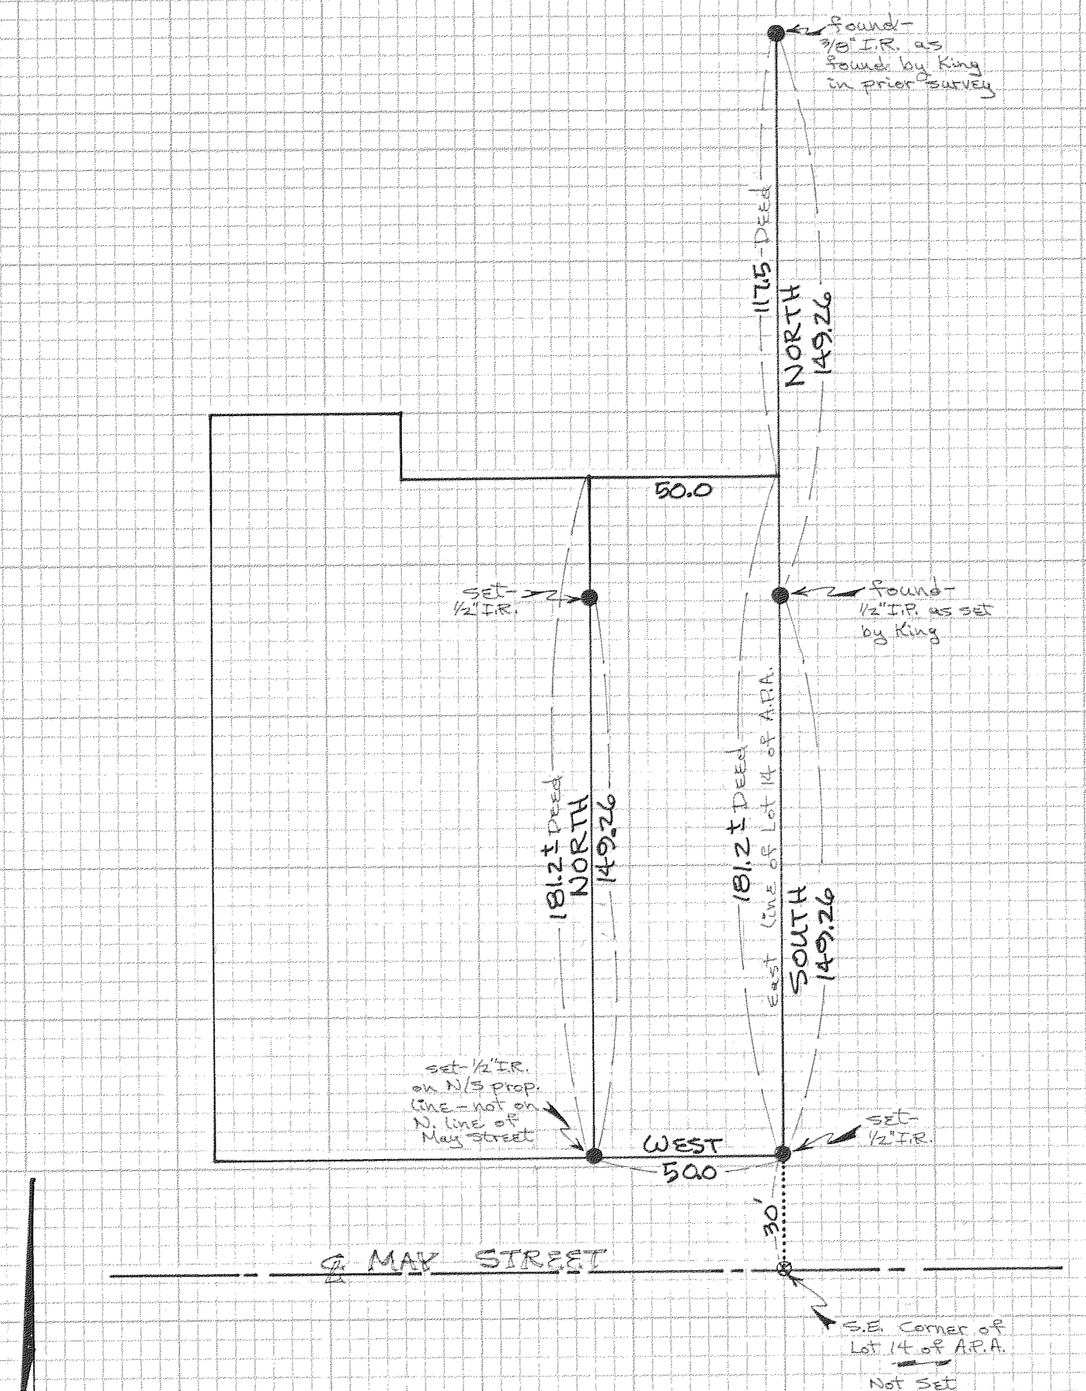

Scale = 1" = 40'

assumed basis of bearing

REGISTERED PROFESSIONAL LAND SURVEYOR

Danny L. Cron

OREGON
AUGUST 22, 1975
DANNY L. CRON
1028

March 4, 1981

"SURVEY"

FOR - Mel Taylor

LOCATION - Parcel located in Lot 14 of platted Adams Paradise Acreage to the City of Hood River - HOOD RIVER COUNTY, OREGON

3N 10 35AB

FILED

APR 13 1981

COUNTY SURVEYOR

By _____ DEPUTY

SUBJECT

SHEET NO. ..... OF .....

JOB NO. .....

DATE .....

BY ..... CHKD. BY ..... DATE .....

KEUFFEL & ESSER CO. MADE IN U.S.A.

ALBANENE GUIDE LINE 10 5733 8 X 8 TO THE INCH

81030