BY.....DATE..... SUBJECT..... SHEET NO.....OF.....

CHKD. BY.....DATE..... JOB NO.....

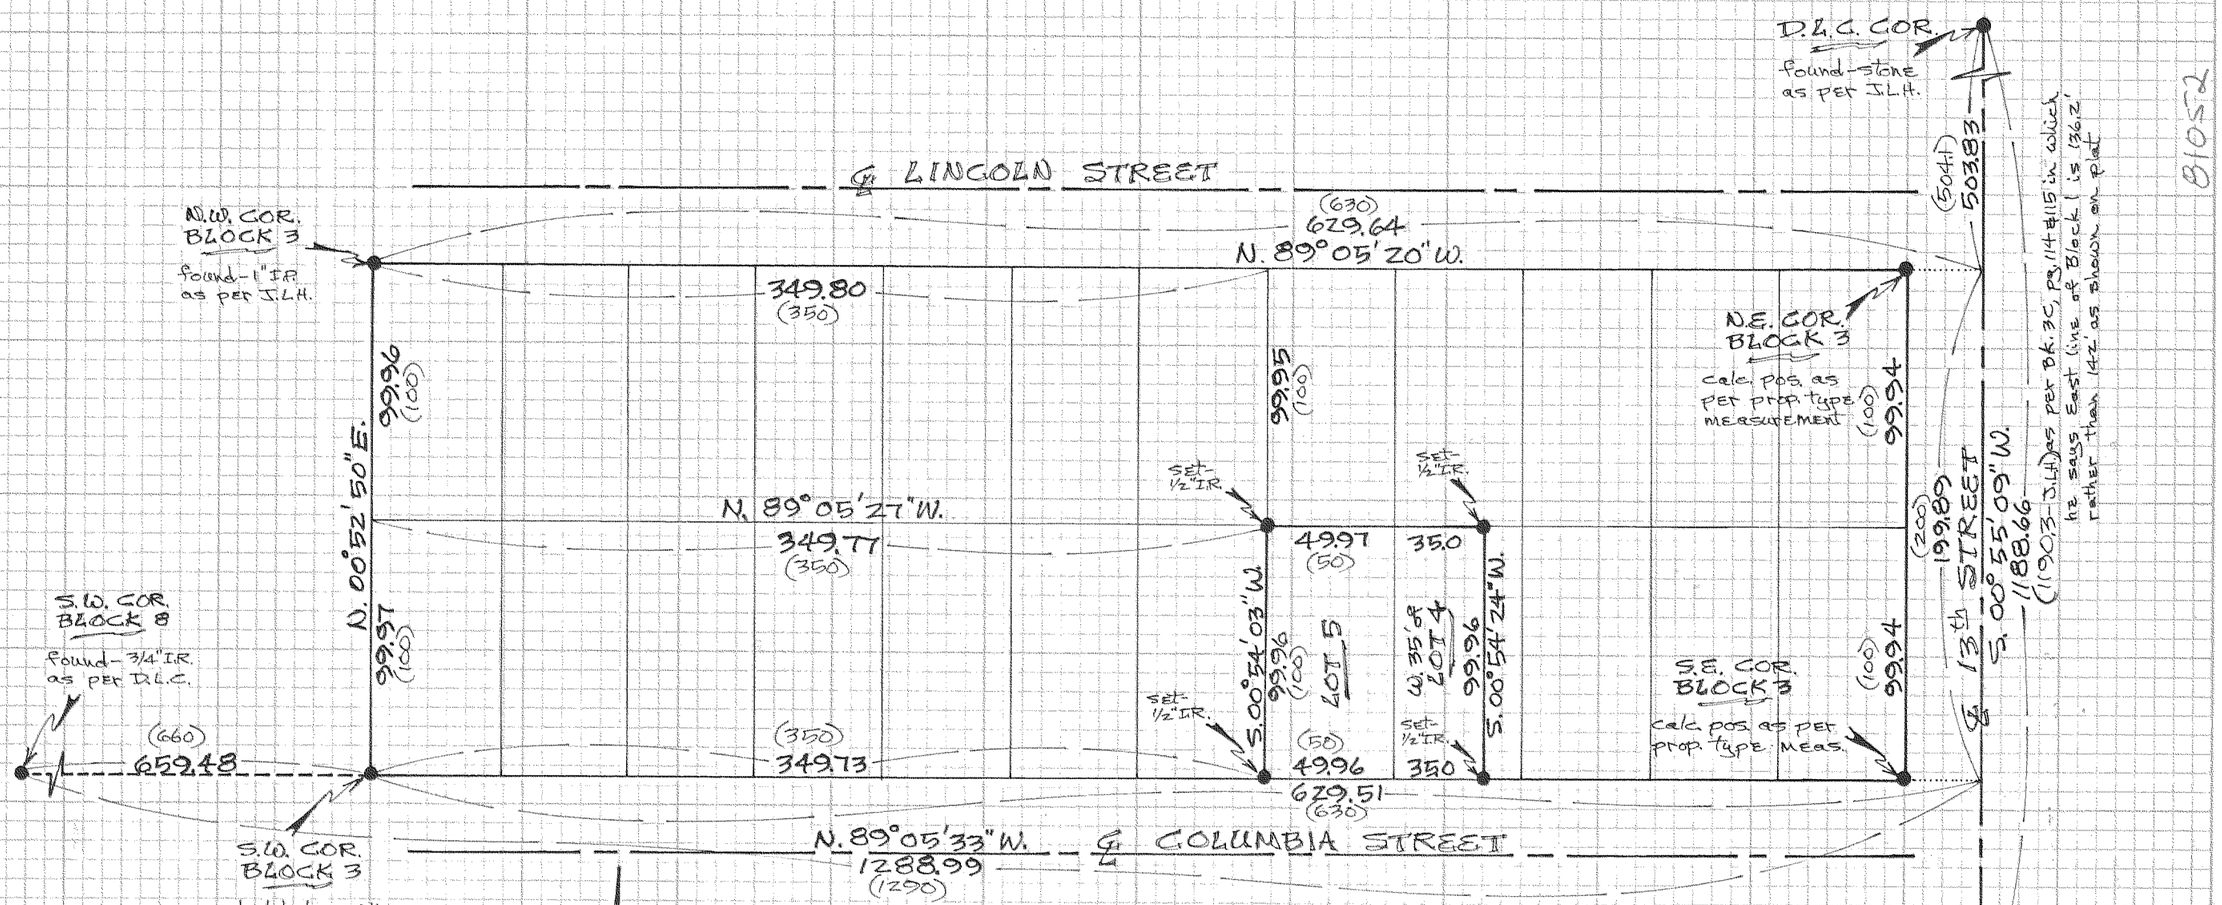

REGISTERED PROFESSIONAL LAND SURVEYOR
Danny L. Cron
OREGON
AUGUST 22, 1975
DANNY L. CRON
1028
June 3, 1981

"SURVEY"

FOR — James Bondurant

LOCATION — Lot 5 & the West 35' of Lot 4 of Block 3 of Amended Plat of Idlewild Addition to the City of Hood River — 3N 10 26DD

HOOD RIVER COUNTY, OREGON

FILED
JUL 29 1981
COUNTY SURVEYOR
By DEPUTY

SCALE — 1"=60'

assumed basis of bearing

(#) = original platted distance

81052

K+E ALBANENE ® GUIDE LINE 10 5733 8 X 8 TO THE INCH
KEUFFEL & ESSER CO. MADE IN U.S.A.