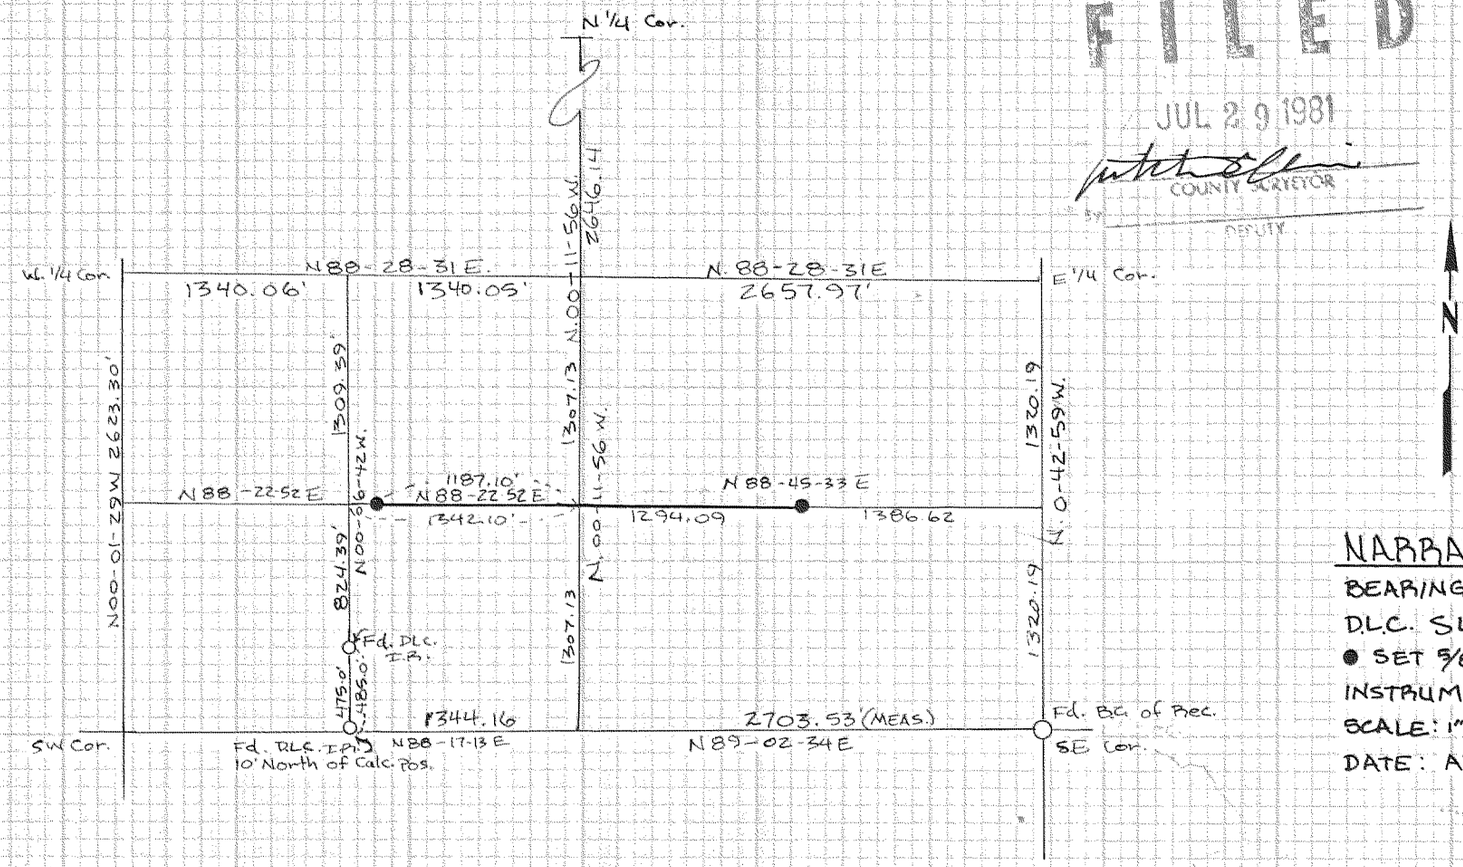

FILED

JUL 29 1981

COUNTY SURVEYOR

BY _____ DEPUTY

REGISTERED PROFESSIONAL LAND SURVEYOR

OREGON JULY 17, 1980 LARRY D. BISHOP 893

81066

NARRATIVE

BEARINGS & DISTANCES AS PER D.L.C. SURVEY DATED JAN. 14, 1981

● SET 5/8"X30" I.P.

INSTRUMENT: TOPCON "GUPPY"

SCALE: 1" = 1,000'

DATE: APRIL 16, 1981

SURVEY FOR

WEBSTER ORCHARDS

S½, S.14, T2N, R10E, W.M.

BISHOP SURVEYING INC.

P.O. BOX 729 - #8 4TH ST.

HOOD RIVER, OREGON

PROJECT NO. 76268

81066