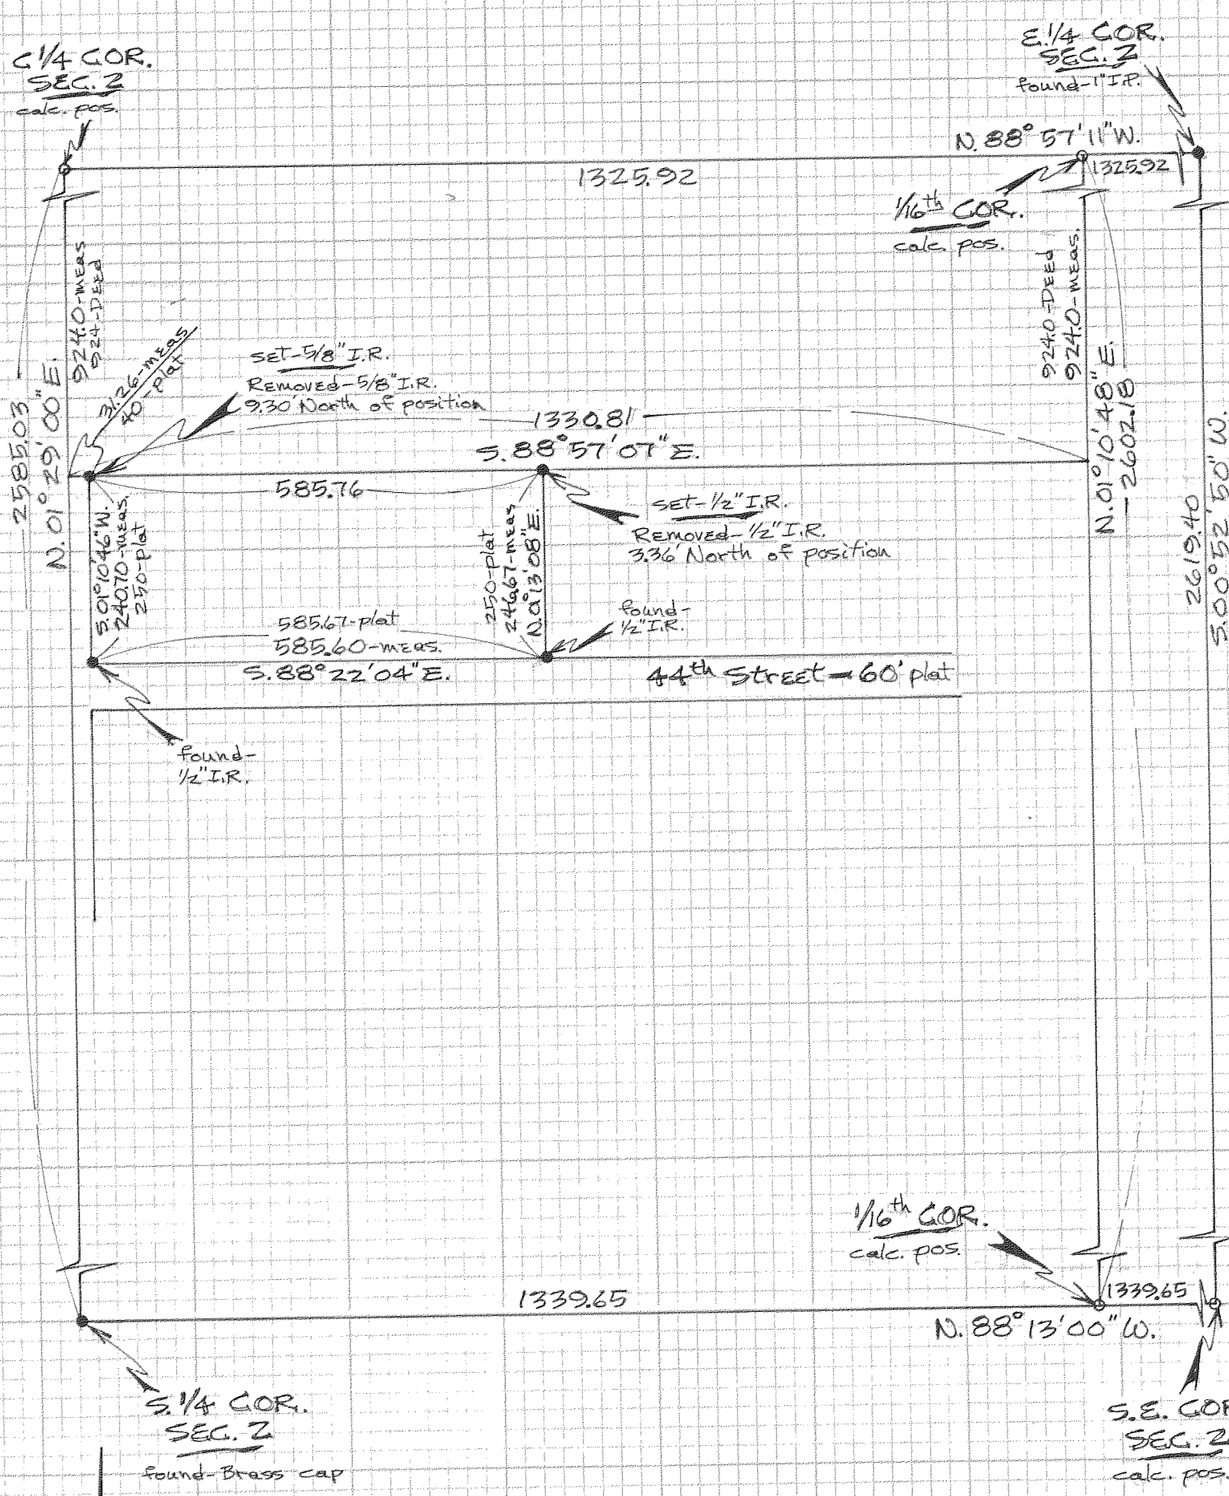

REGISTERED
PROFESSIONAL
LAND SURVEYOR
Danny L. Cron
OREGON
AUGUST 22, 1975
DANNY L. CRON
1028

Oct. 13, 1981

"SURVEY"

FOR- Leroy Smith

LOCATION- Lots 4, 5, & 6 of Block 1 of platted Guignard Subdivision located in Sec. 2, T. 2 N., R. 10 E., W.M. -

HOOD RIVER COUNTY, OREGON

Basis of bearing & Section breakdown as per survey by Pettijohn Engr. Co. for H.R.C. dated 11/25/69

FILED

NOV 01 1981

COUNTY SURVEYOR

BY ..... DEPUTY

81077

81077

SUBJECT .....

SHEET NO. ..... OF .....

JOB NO. .....

DATE .....

CHKD. BY ..... DATE .....

KEUFFEL & ESSER CO. MADE IN U.S.A.