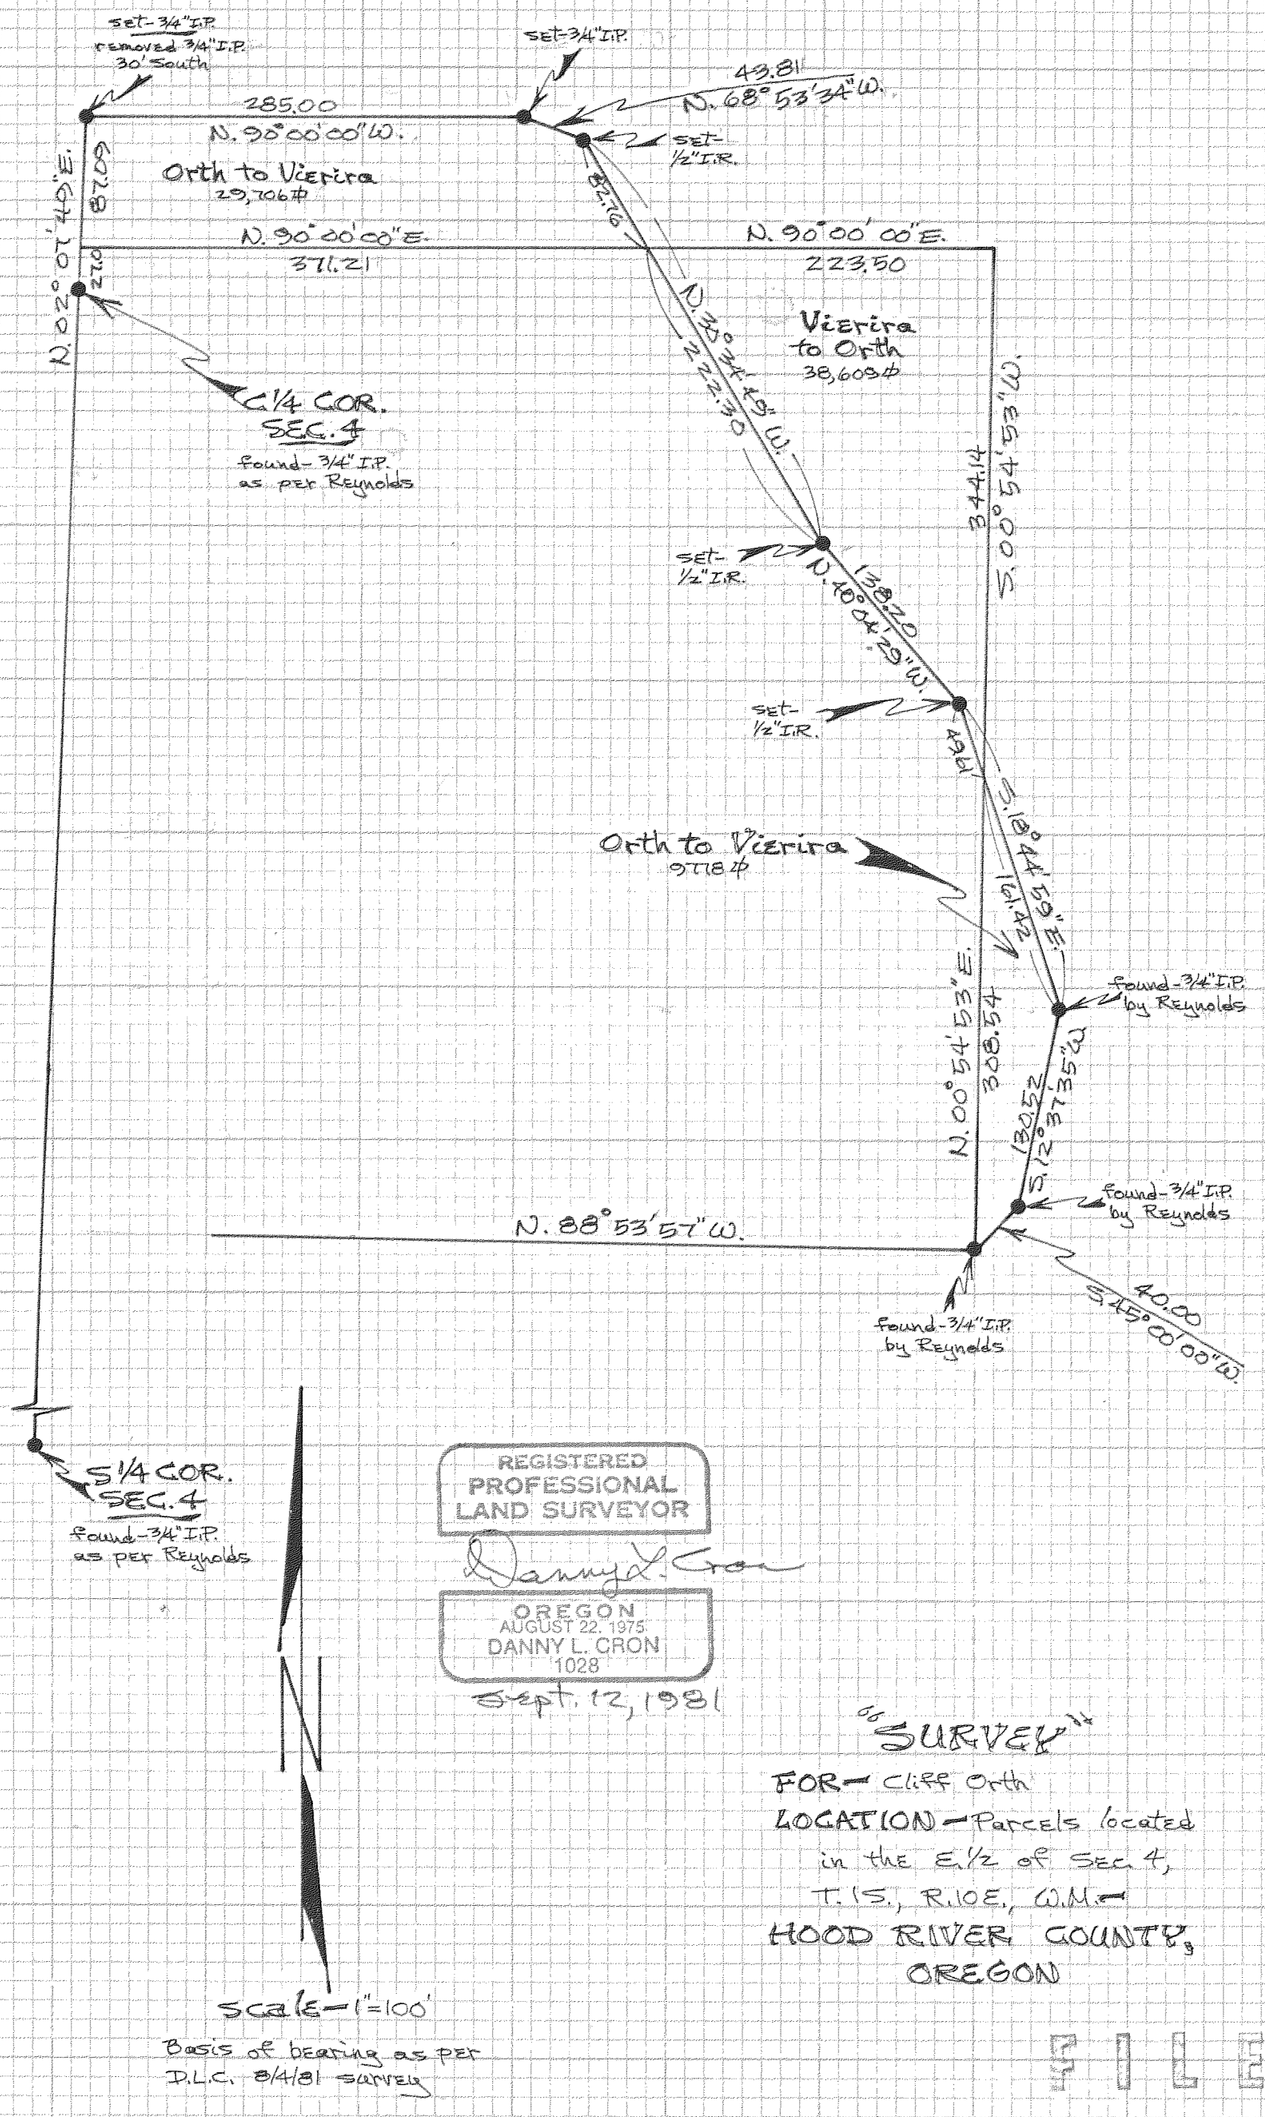

REGISTERED
PROFESSIONAL
LAND SURVEYOR

Danny L. Cron

OREGON
AUGUST 22, 1975
DANNY L. CRON
1028

Sept. 12, 1981

"SURVEY"

FOR- Cliff Orth

LOCATION- Parcels located in the E.1/2 of Sec. 4, T.1S., R.10E., W.M.-

HOOD RIVER COUNTY, OREGON

FILED

NOV 01 1981

COUNTY SURVEYOR

BY _____ DEPUTY

81086

81086

SHEET NO. ..... OF .....

JOB NO. .....

SUBJECT .....

BY ..... DATE .....

CHKD. BY ..... DATE .....

KEUFFEL & ESSER CO. MADE IN U.S.A.
ALBANENE GUIDE LINE 10 5733 8 X 8 TO THE INCH