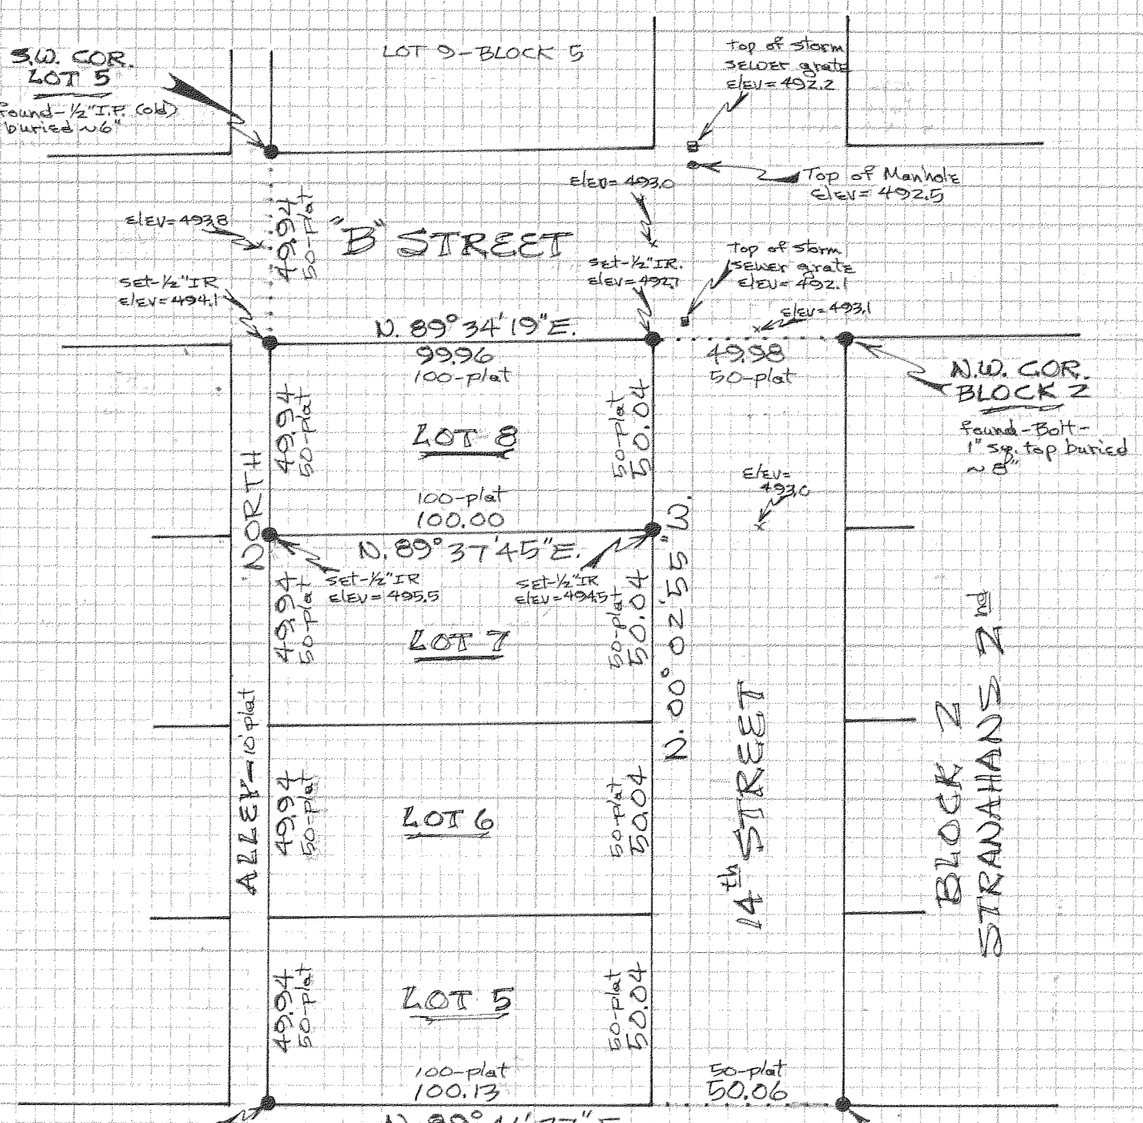

REGISTERED PROFESSIONAL LAND SURVEYOR
Danny L. Cron
OREGON
AUGUST 22, 1975
DANNY L. CRON
1028

Nov. 17, 1981
D.L.C. Surveying
Parkdale, Ore.
97041

scale - 1" = 40'
assumed basis of bearing

"SURVEY"
FOR - Eagle Homes, Inc.
LOCATION - Lot 8 of Block 6 of platted Stranahans 3th Addition to the City of Hood River -
HOOD RIVER COUNTY, OREGON
T.L. 13300 3N 10 35 AD

FILED
DEC 30 1981
COUNTY SURVEYOR
BY DEPUTY

81101

SUBJECT ..... DATE .....
BY ..... CHKD. BY ..... DATE .....
SHEET NO. ..... OF .....
JOB NO. .....

81101

KEUFFEL & ESSER CO. MADE IN U.S.A.
ALWAYS 2" GUIDE LINE 8 TO THE INCH 10 5733