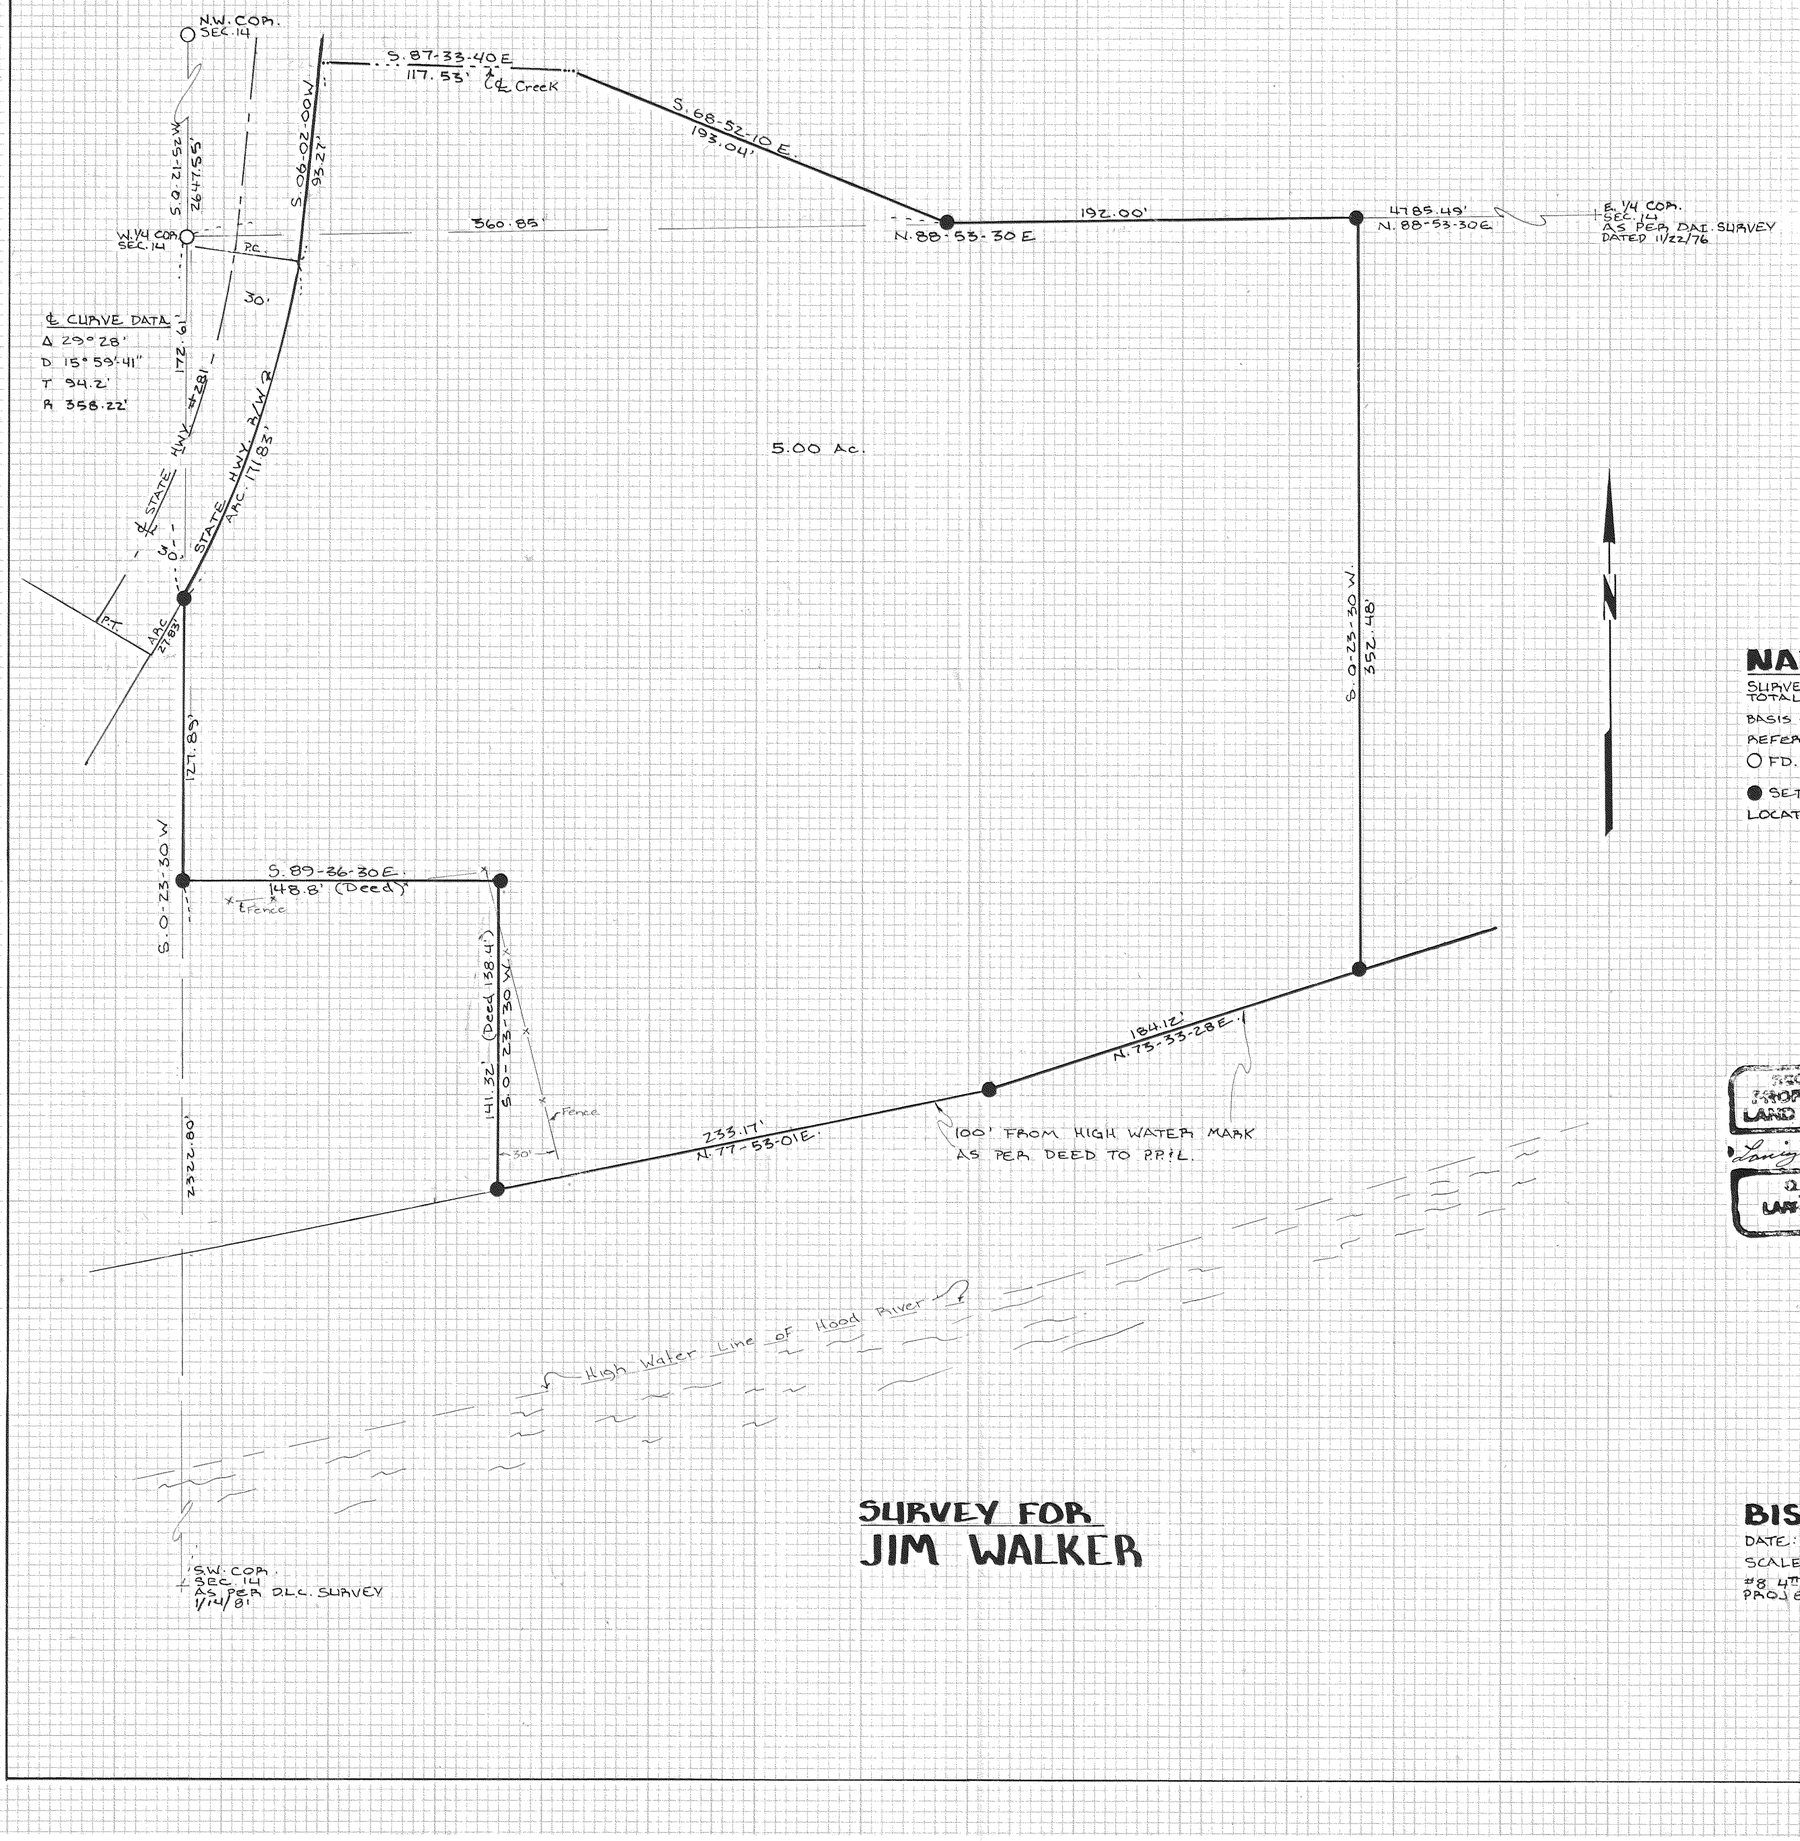

NARRATIVE

SURVEY WAS PERFORMED WITH A TOPCON "GUPPY" TOTAL STATION.

BASIS OF BEARING: DAI. 11/22/76 SURVEY

REFERANCES: DAI 11/22/76 SURVEY & D.L.C. 1/14/81 SURVEY

○ FD. MON. OF RECORD

● SET 5/8" X 30" IRON ROD

LOCATION: W.½ SEC. 14, T. 2 N., R. 10 E., W.M.,

REGISTERED PROFESSIONAL LAND SURVEYOR
Larry D. Bishop
OREGON
LARRY D. BISHOP

FILED
OCT 0 2 1982
COUNTY SURVEYOR
By DEPUTY

SURVEY FOR JIM WALKER

BISHOP SURVEYING INC.

DATE: 1/12/82

SCALE: 1" = 50'

#8 4TH ST HOOD RIVER, ORE.

PROJECT: 81055

#82015