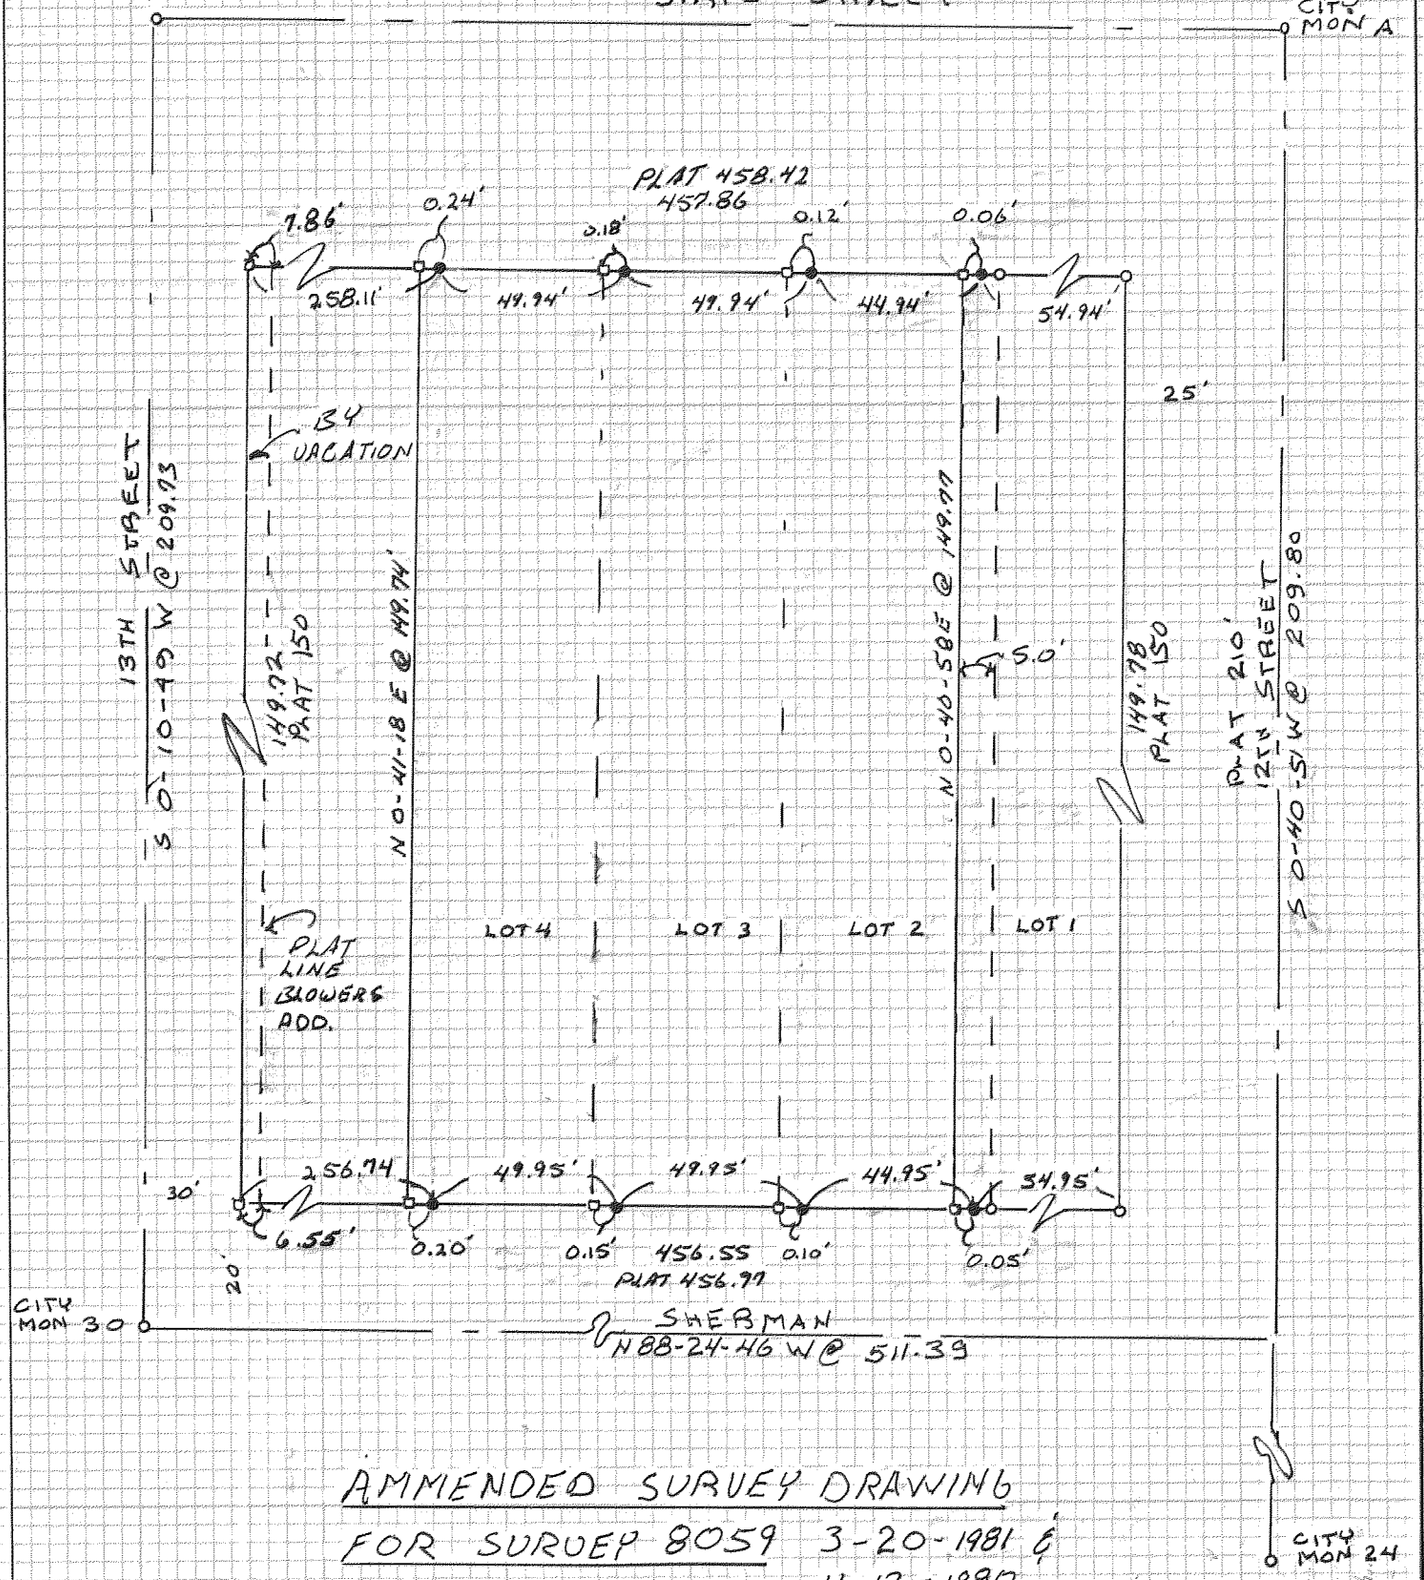

AMMENDED SURVEY DRAWING

FOR SURVEY 8059 3-20-1981 & 11-12-1980

NARRATIVE:

EACH LOT RECIEVED A FULL 50' AS PER VAC. ORD. #632 JUNE 6, 1922, APROVED 6-8-1922.

REGISTERED PROFESSIONAL LAND SURVEYOR

Roy O. Gaylord

OREGON JULY 13, 1979 ROY O. GAYLORD 1815

BASIS OF BEARING WAS CITY DATUM

SURVEY WAS LOCATED IN LOTS 2, 3, & 4 BLOCK 1 BLOWERS ADDITION TO HOOD RIVER, ORE.

LEGEND:

- ● SET 5/8"x30" IRON ROD
- ○ MONUMENT OF RECORD
- □ CALCULATED, NOT SET

NO ORIGINAL MONUMENTS WERE FOUND IN PLAT

3N 10 35 AA

FILED

DEC 02 1982

COUNTY SURVEYOR

AMMENDED SURVEY DRAWING FOR

DALE JOHNSTON & GORDON HINKLE

HOOD RIVER, ORE.

TERRA SURVEYING

DATE: 5-28-1982

SCALE: 1"=60'

PROJECT: 8059

82042