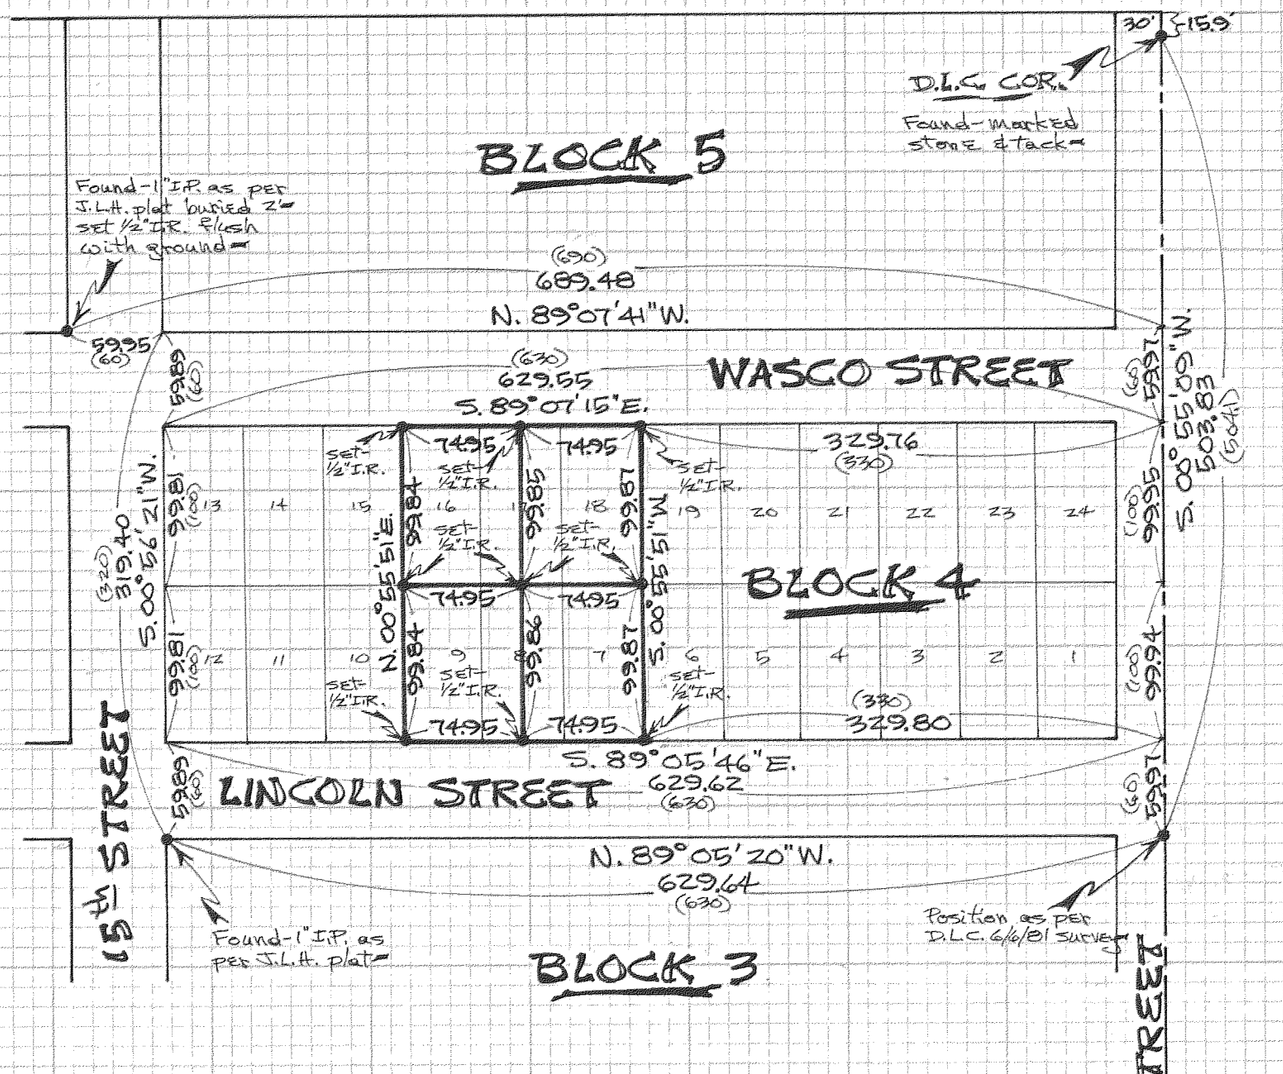

REGISTERED PROFESSIONAL LAND SURVEYOR
Danny L. Cron
OREGON
AUGUST 22, 1975
DANNY L. CRON
1028
Oct. 24, 1982

FILED
DEC 0 2 1982
COUNTY SURVEYOR
By _____ DEPUTY

scale-1"=100'

Basis of bearing as per D.L.C. 6/6/81 survey-

NOTE: Iron rod monuments set have yellow, plastic cap stamped "LS 1028" affixed-

"SURVEY"

FOR- Eagle Homes, Inc.

LOCATION- Lot 16 & the W.½ of Lot 17, Lot 18 & the E.½ of Lot 17, Lot 9 & the W.½ of Lot 8, Lot 7 & the E½ of Lot 8 all in Block 4 of Amended Plat of Idlewild Addition to the City of Hood River-

HOOD RIVER COUNTY, OREGON

3N 10 26DA

D.L.C. Surveying
Dan Cron
5604 Trout Cr. Rd.
Parkdale, Ore. 97041

82056

BY..... DATE.....
CHKD. BY..... DATE.....
SUBJECT.....
SHEET NO.....OF.....
JOB NO.....

KEUFFEL & ESSER CO. MADE IN U.S.A.
ALBANENE N. GUIDE LINE 8 X 8 TO THE INCH 10 6733